


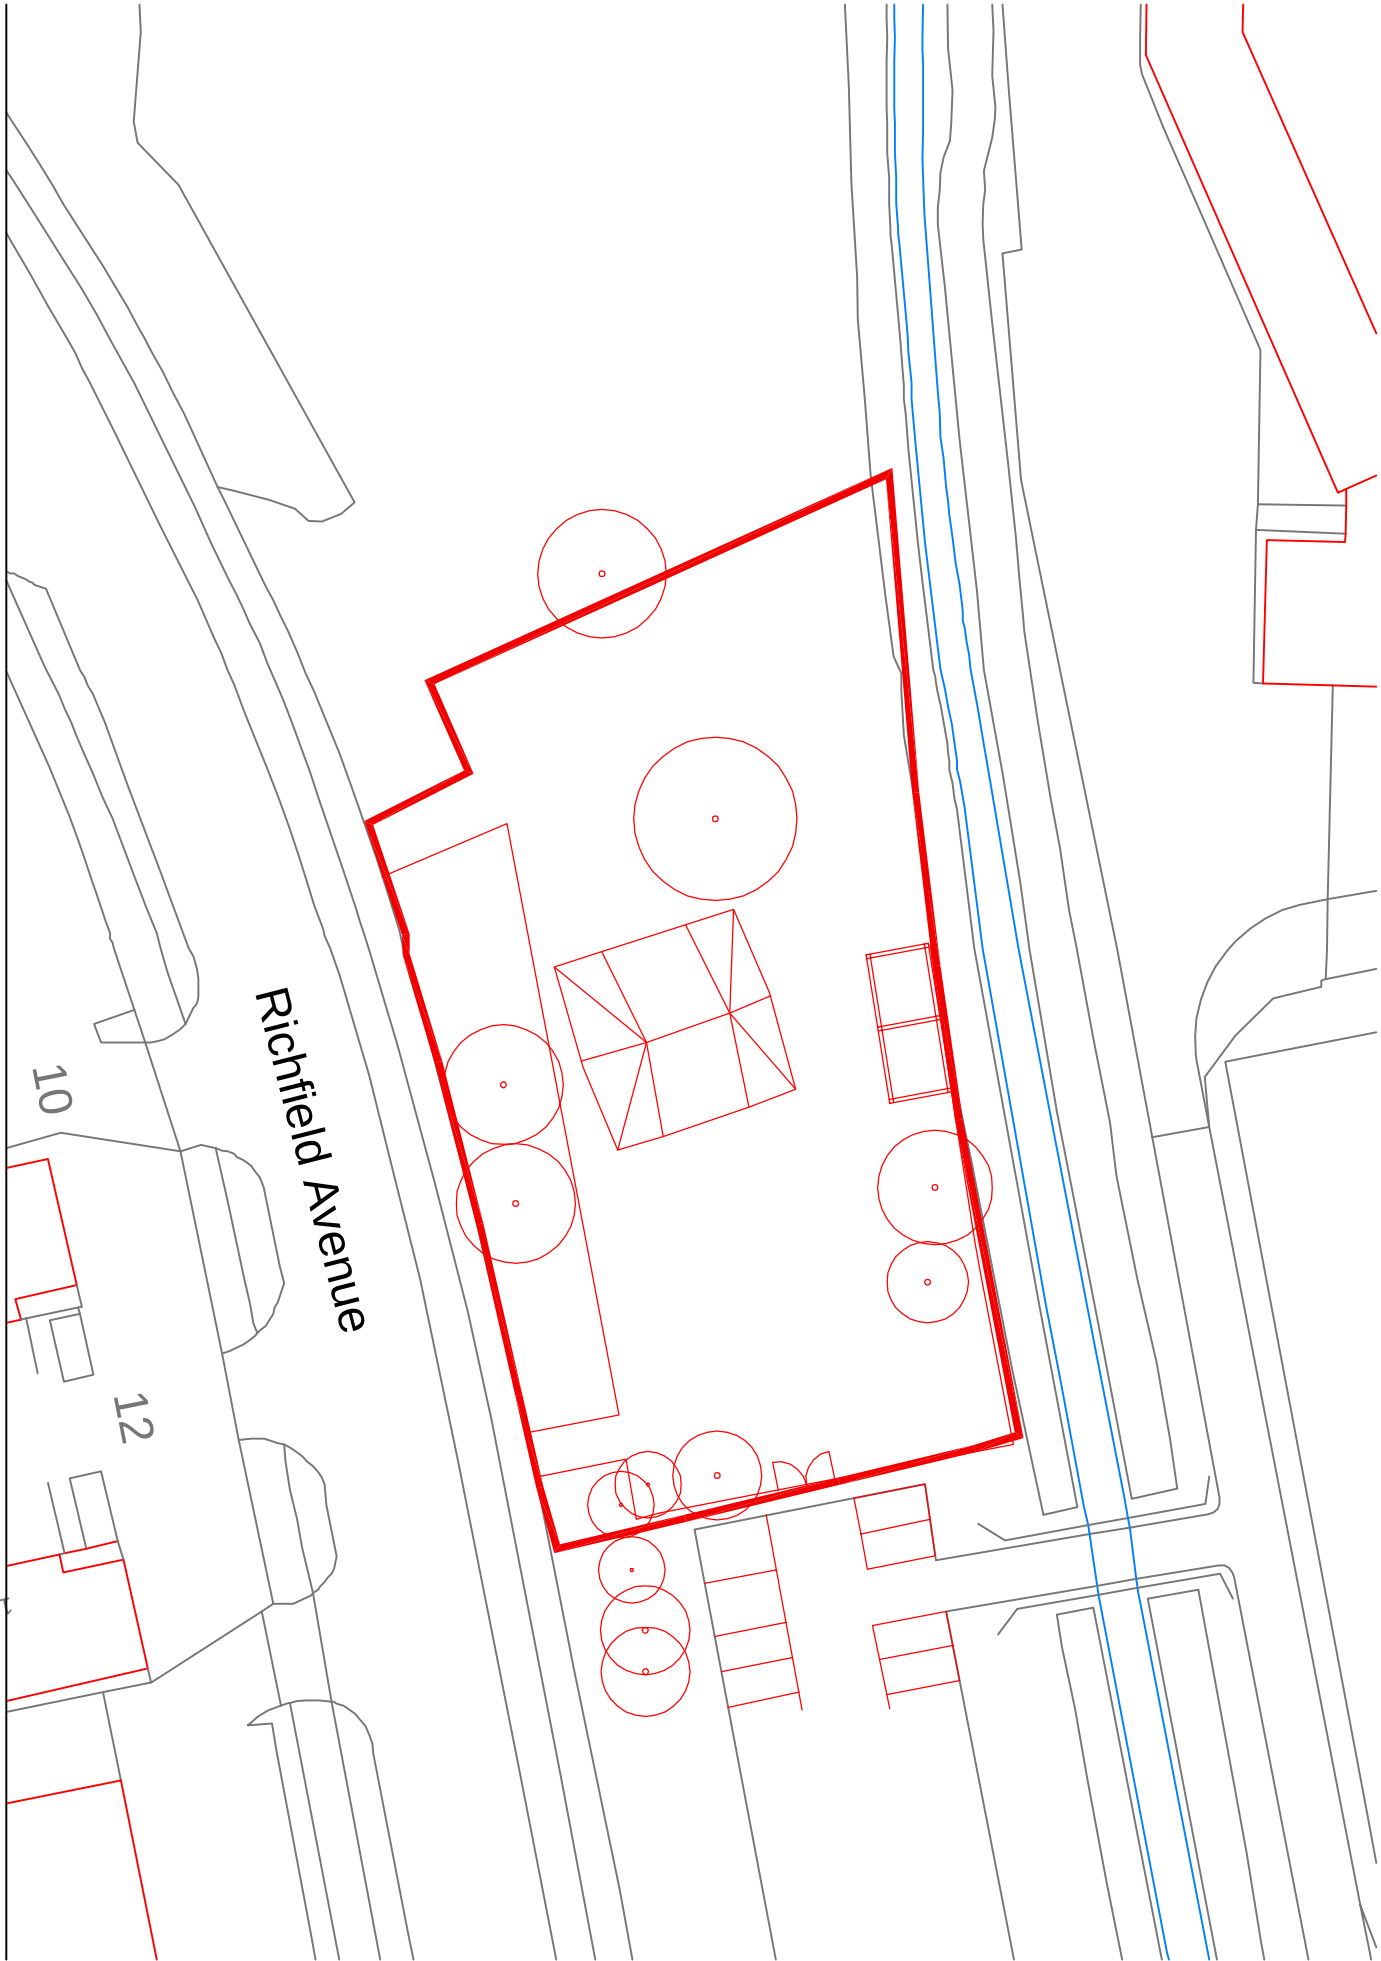

Richfield Avenue

10

12

client				
CBGC				
project				
Caversham Bridge Garden Centre				
RG1 8EQ				
drawing				
Existing Site Plan				
date	drawn	checked	scale	size
Mar 19	DT	--	1:500	A3
no	status		revision	
CBGC.E01	P		A	