



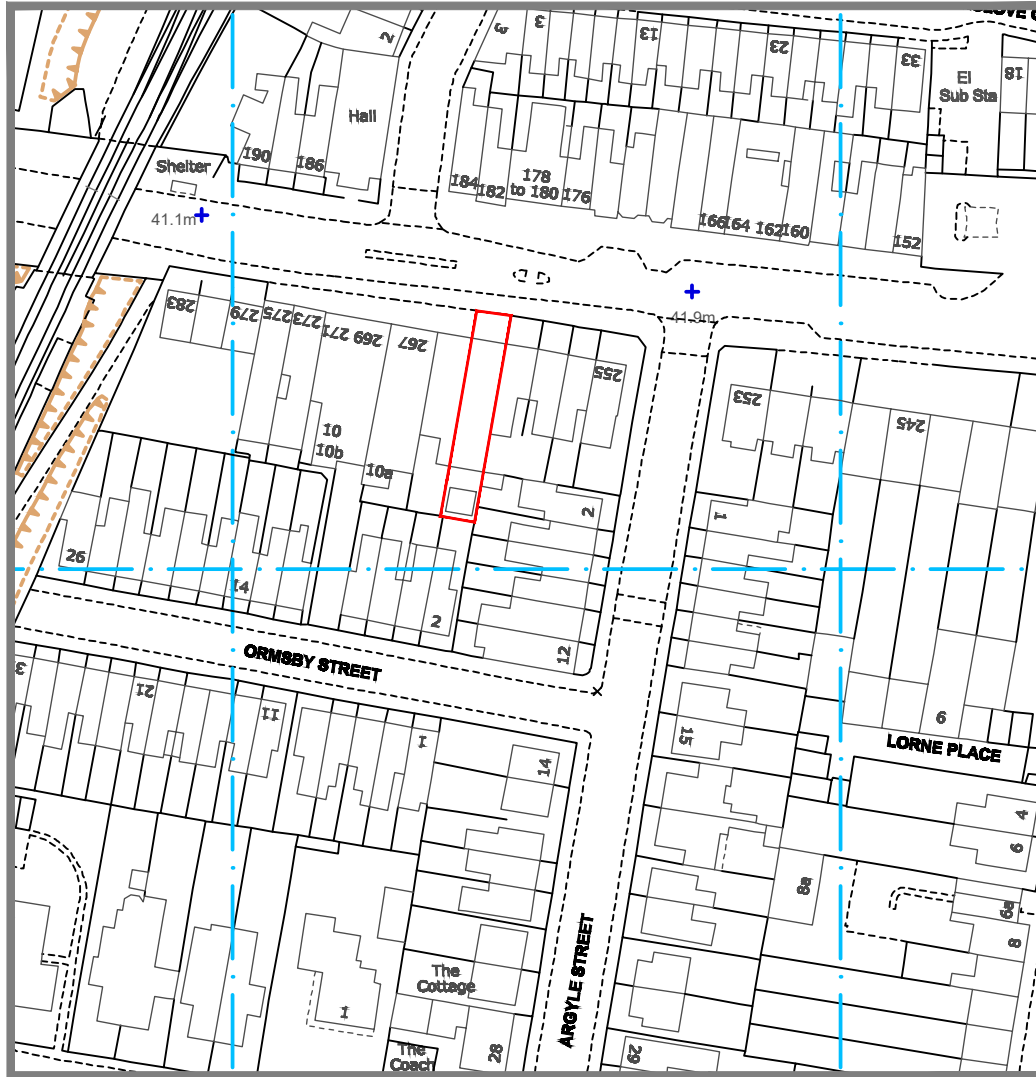


LOCATION PLAN
SCALE 1:1250



0 10m 20m 40m (1:1250) 80m

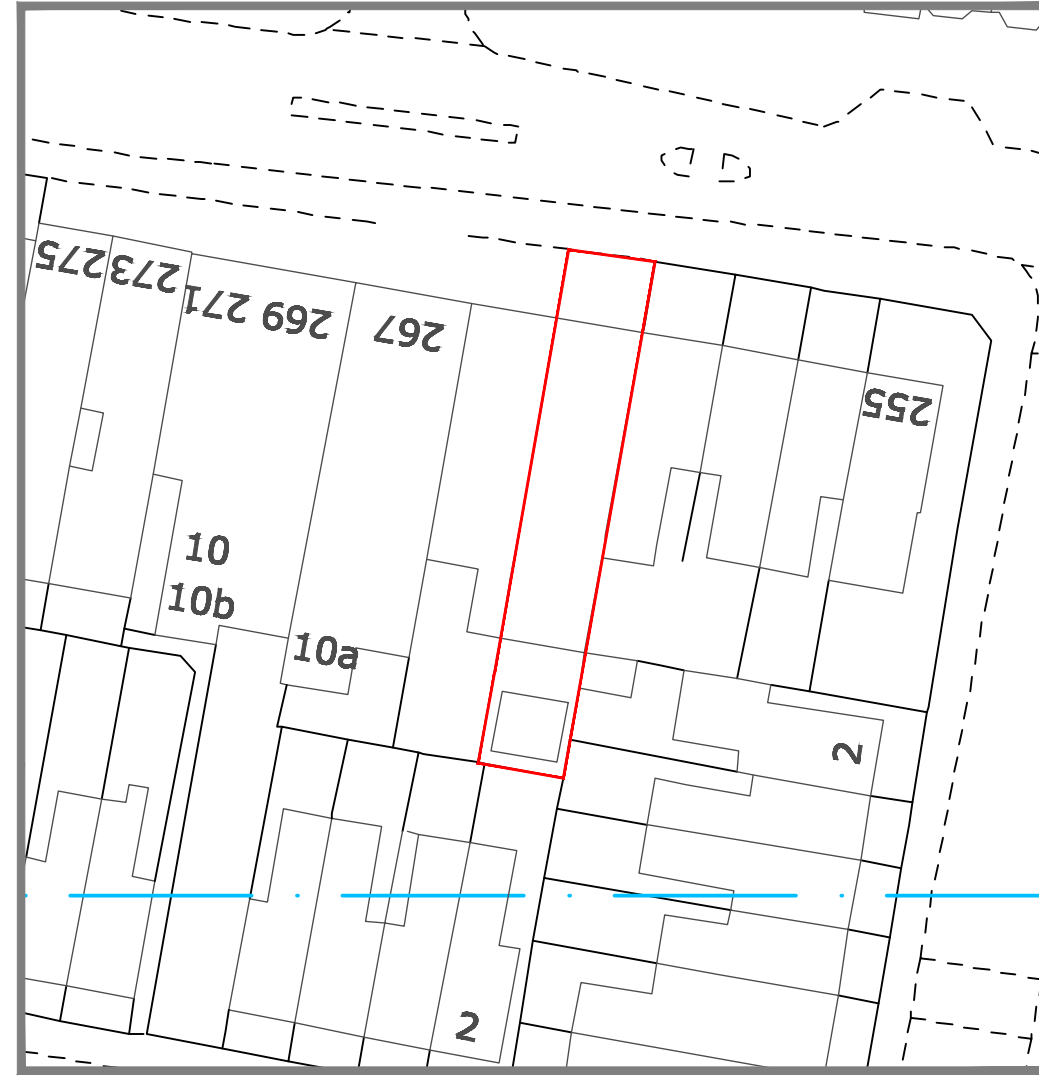

SITE PLAN
SCALE 1:500

 

0 5m 10m 20m (1:500) 40m

PROJECT
CHANGE OF USE AT 263 OXFORD ROAD,
READING, BERKSHIRE - RG1 7PY
DRAWING TITLE
LOCATION & SITE PLAN
SCALE: 1:1250 & 1:500 @ A3