

NOTES

© SpaceOffice - THIS DRAWING AND DESIGN REMAINS THE COPYRIGHT AND INTELLECTUAL PROPERTY OF SPACE OFFICE LIMITED (SpaceOffice) AND SHALL NOT BE COPIED IN ANY FORMAT WITHOUT APPROVAL.

THIS DRAWING IS TO BE READ IN CONJUNCTION WITH ALL OTHER DRAWINGS AND DOCUMENTS PROVIDED. THE CONTRACTOR MUST CHECK ALL DIMENSIONS ON SITE BEFORE PLACING ORDERS FOR MATERIALS OR SHOP FABRICATIONS OR COMMENCING WORKS ON SITE. ANY DISCREPANCIES SHOULD BE NOTIFIED BEFORE PROCEEDING.




EXISTING WEST ELEVATION
SCALE 1 : 100




EXISTING EAST ELEVATION
SCALE 1 : 100



EXISTING NORTH ELEVATION (SECTION)
SCALE 1 : 100


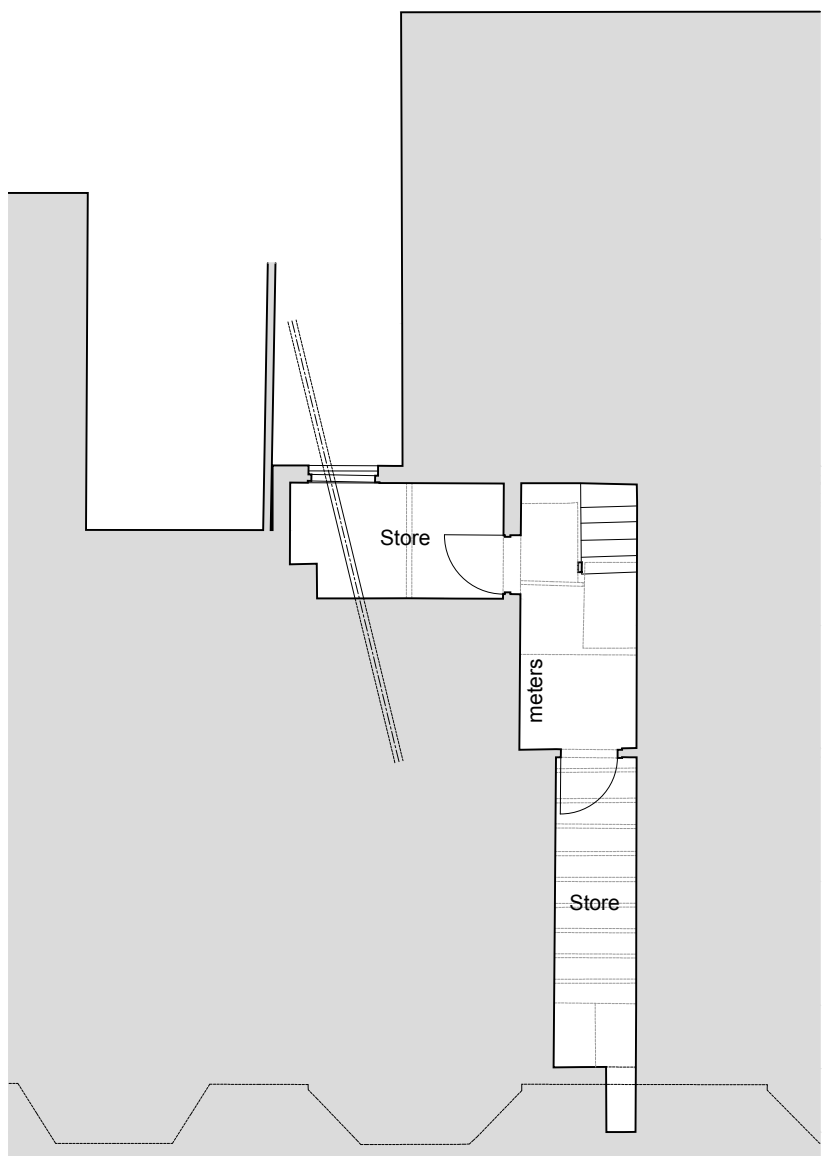


EXISTING BASEMENT
SCALE 1 : 100

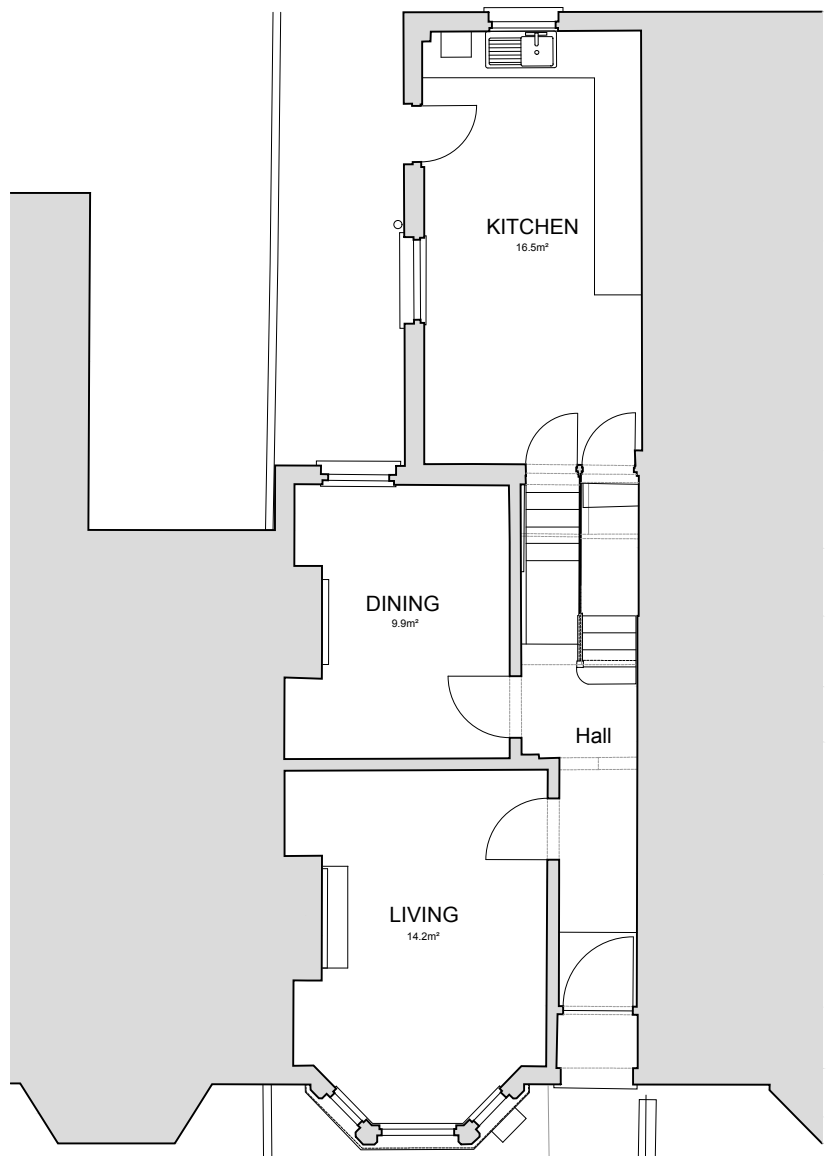


EXISTING GROUND FLOOR
SCALE 1 : 100

0m 5m

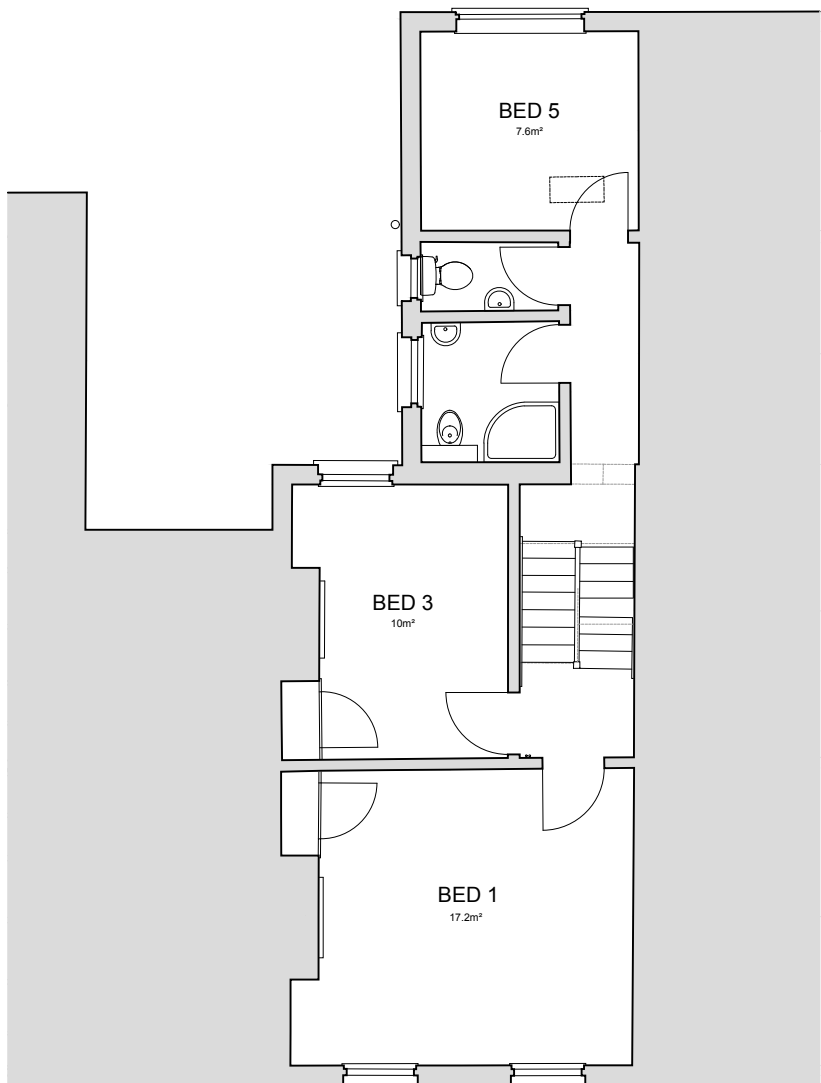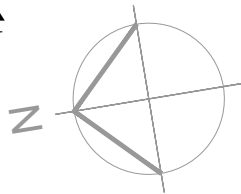

EXISTING FIRST FLOOR
SCALE 1 : 100

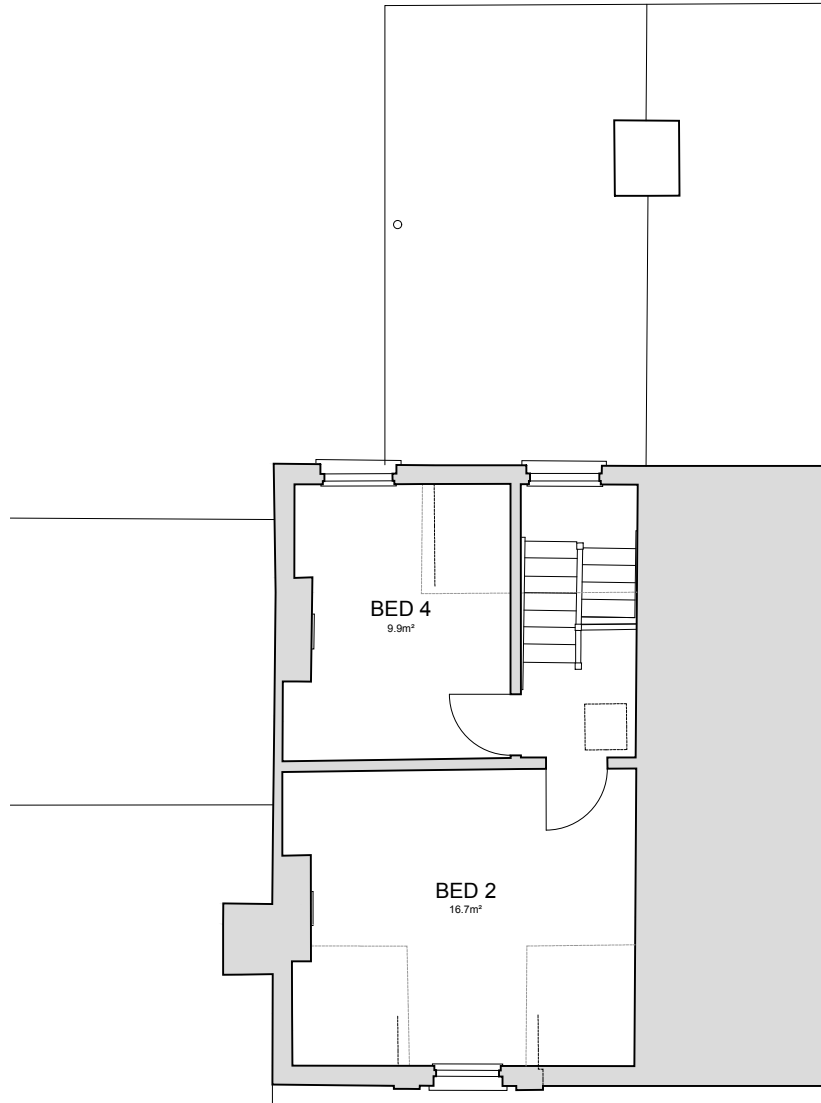

EXISTING SECOND FLOOR
SCALE 1 : 100

Space Office

ARCHITECTURE ■ PLANNING ■ BUILDING DESIGN

104 Westfield Road, Caversham, Reading RG4 8HJ
Phone: 0118 328 2777 Mobile: 07974 707832
Email: mail@spaceoffice.com

Client:
HAMLET HOMES

Project:
CHANGE OF USE TO 7 BED HMO

Location:
17 LORNE STREET, READING RG1 7YW

Drawing Title:
EXISTING PLANS AND ELEVATIONS

Date:
JAN 2019

Sheet Size:
A1

Drawn:
MC

Drawing No:

P1819-02

Revision: