


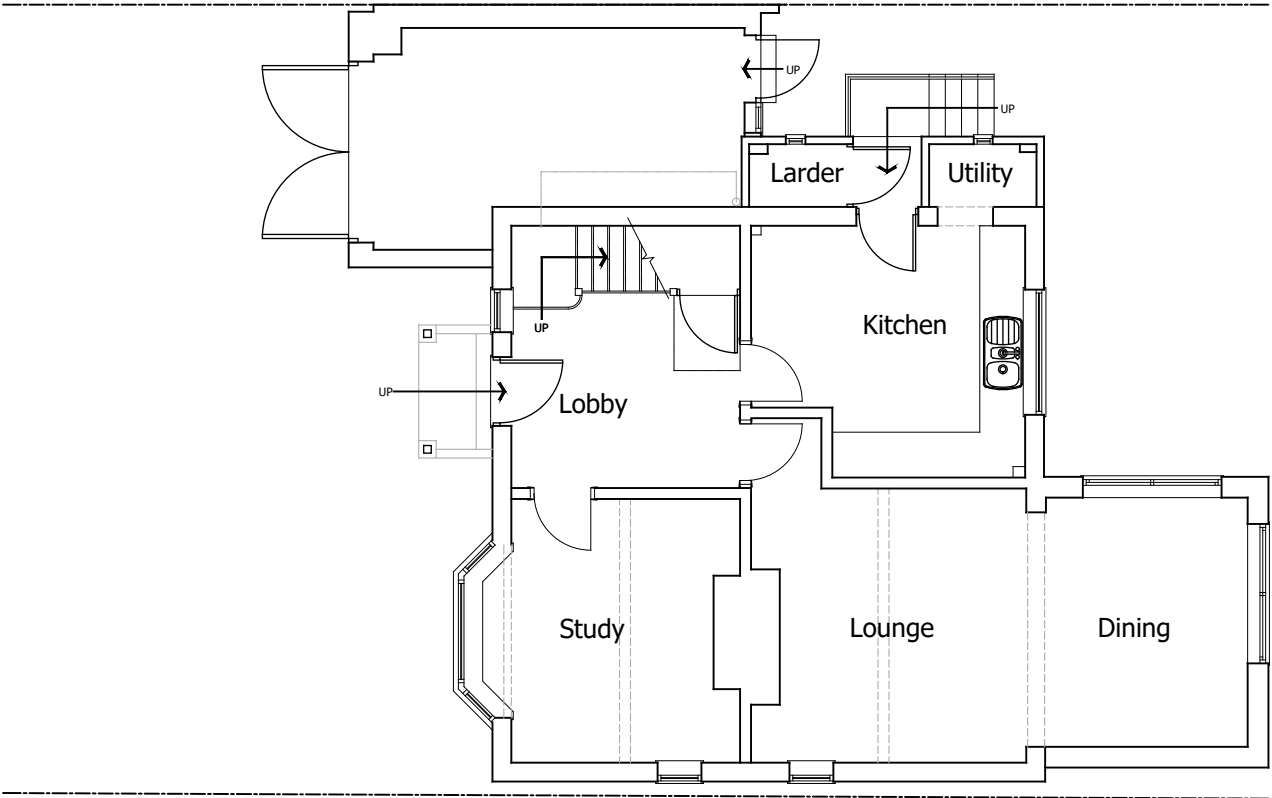


1 Ground Floor Plan
Existing SCALE 1:100



4 West Elevation
Frontage SCALE 1:100



5 South Elevation
Side SCALE 1:100

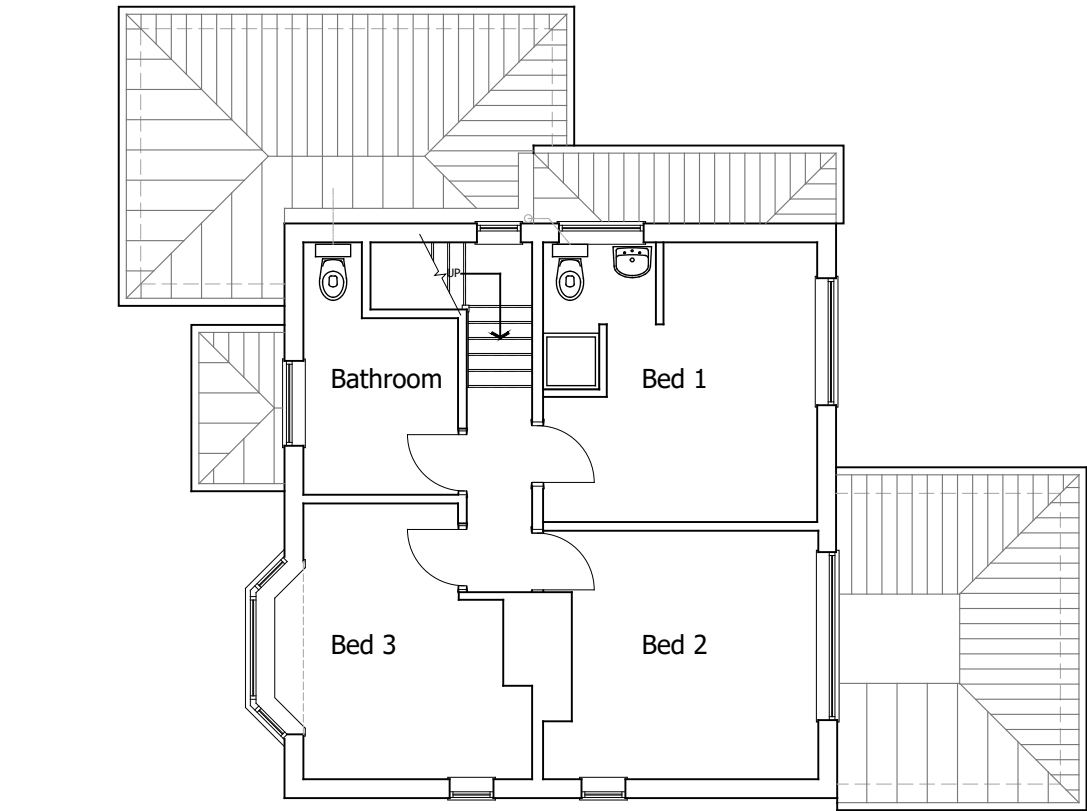


2 First Floor Plan
Existing SCALE 1:100



6 East Elevation
Rear SCALE 1:100




7 North Elevation
Side SCALE 1:100

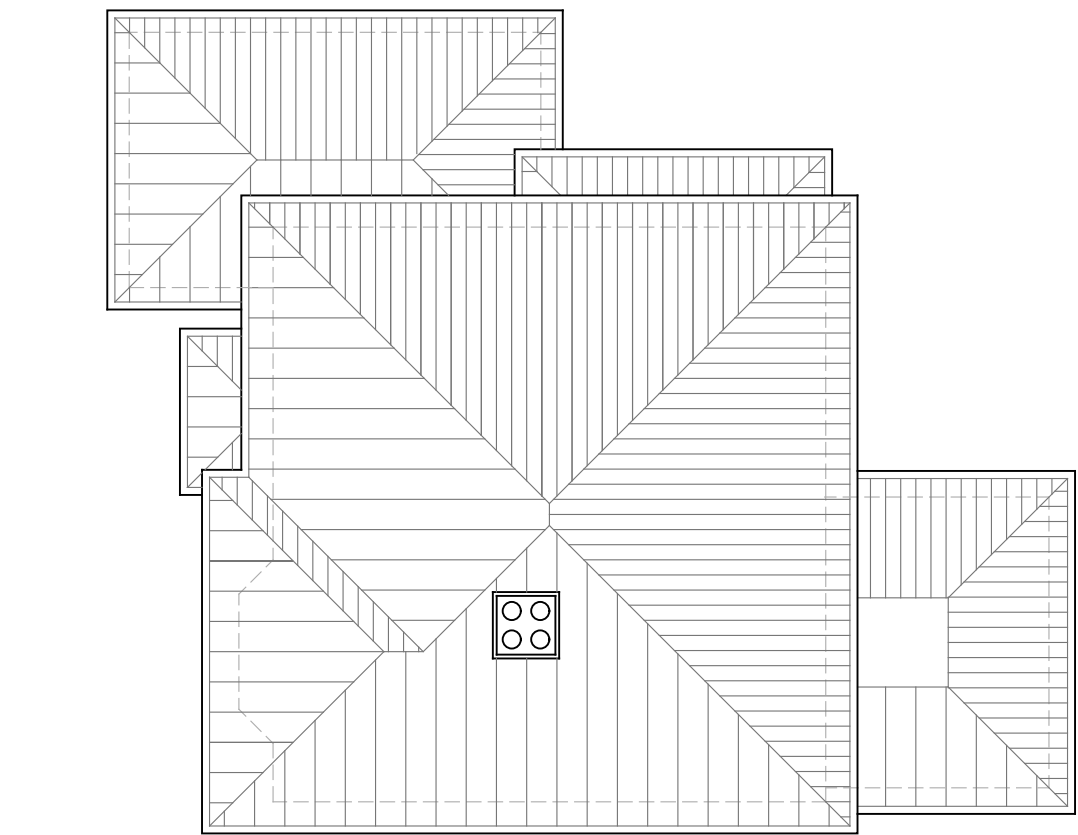

3 Roof Plan
Existing SCALE 1:100

This drawing has been prepared without the benefit of a measured building survey or topographic information.
Drawing based on OS data information received 13.02.18
© Crown Copyright 2017
Licence No. 100031961

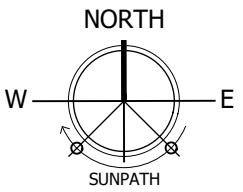

PLANNING



Project
332 Kidmore Road, Caversham Heights, Reading RG4 7NG
Drawing Title
Existing Plan Layouts & Elevations

Date 25.01.18	Scale 1:100@A2	Drawn by SJ
Project No 057	Drawing No 002	Revision -