




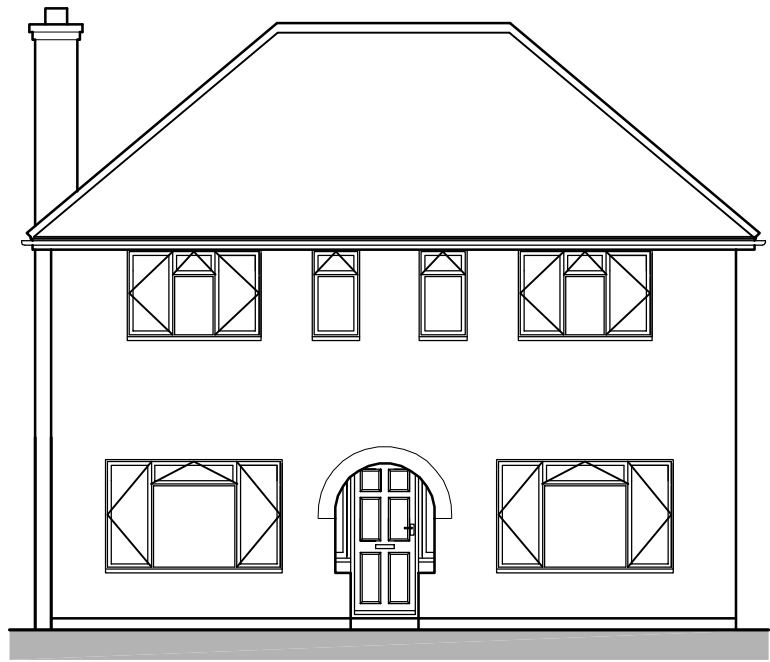


Front Elevation
0 1 2 3 Metres
SCALE BAR @ 1-100

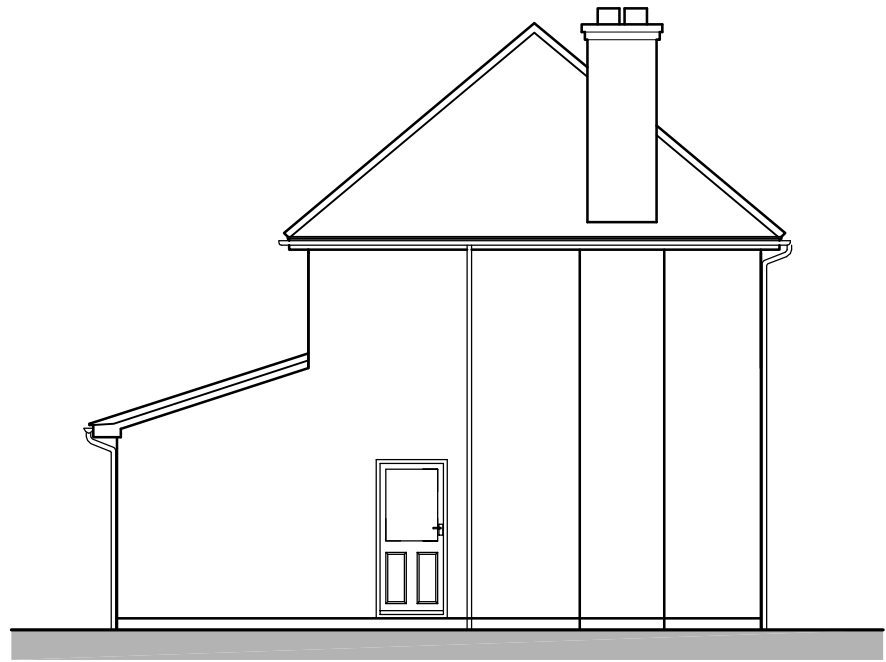

Side Elevation
0 1 2 3 Metres
SCALE BAR @ 1-100

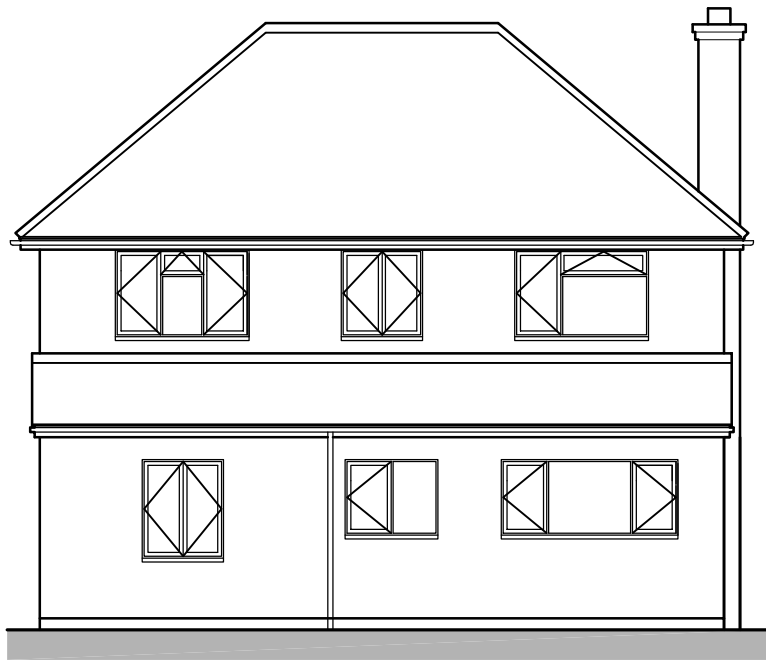


Rear Elevation
0 1 2 3 Metres
SCALE BAR @ 1-100

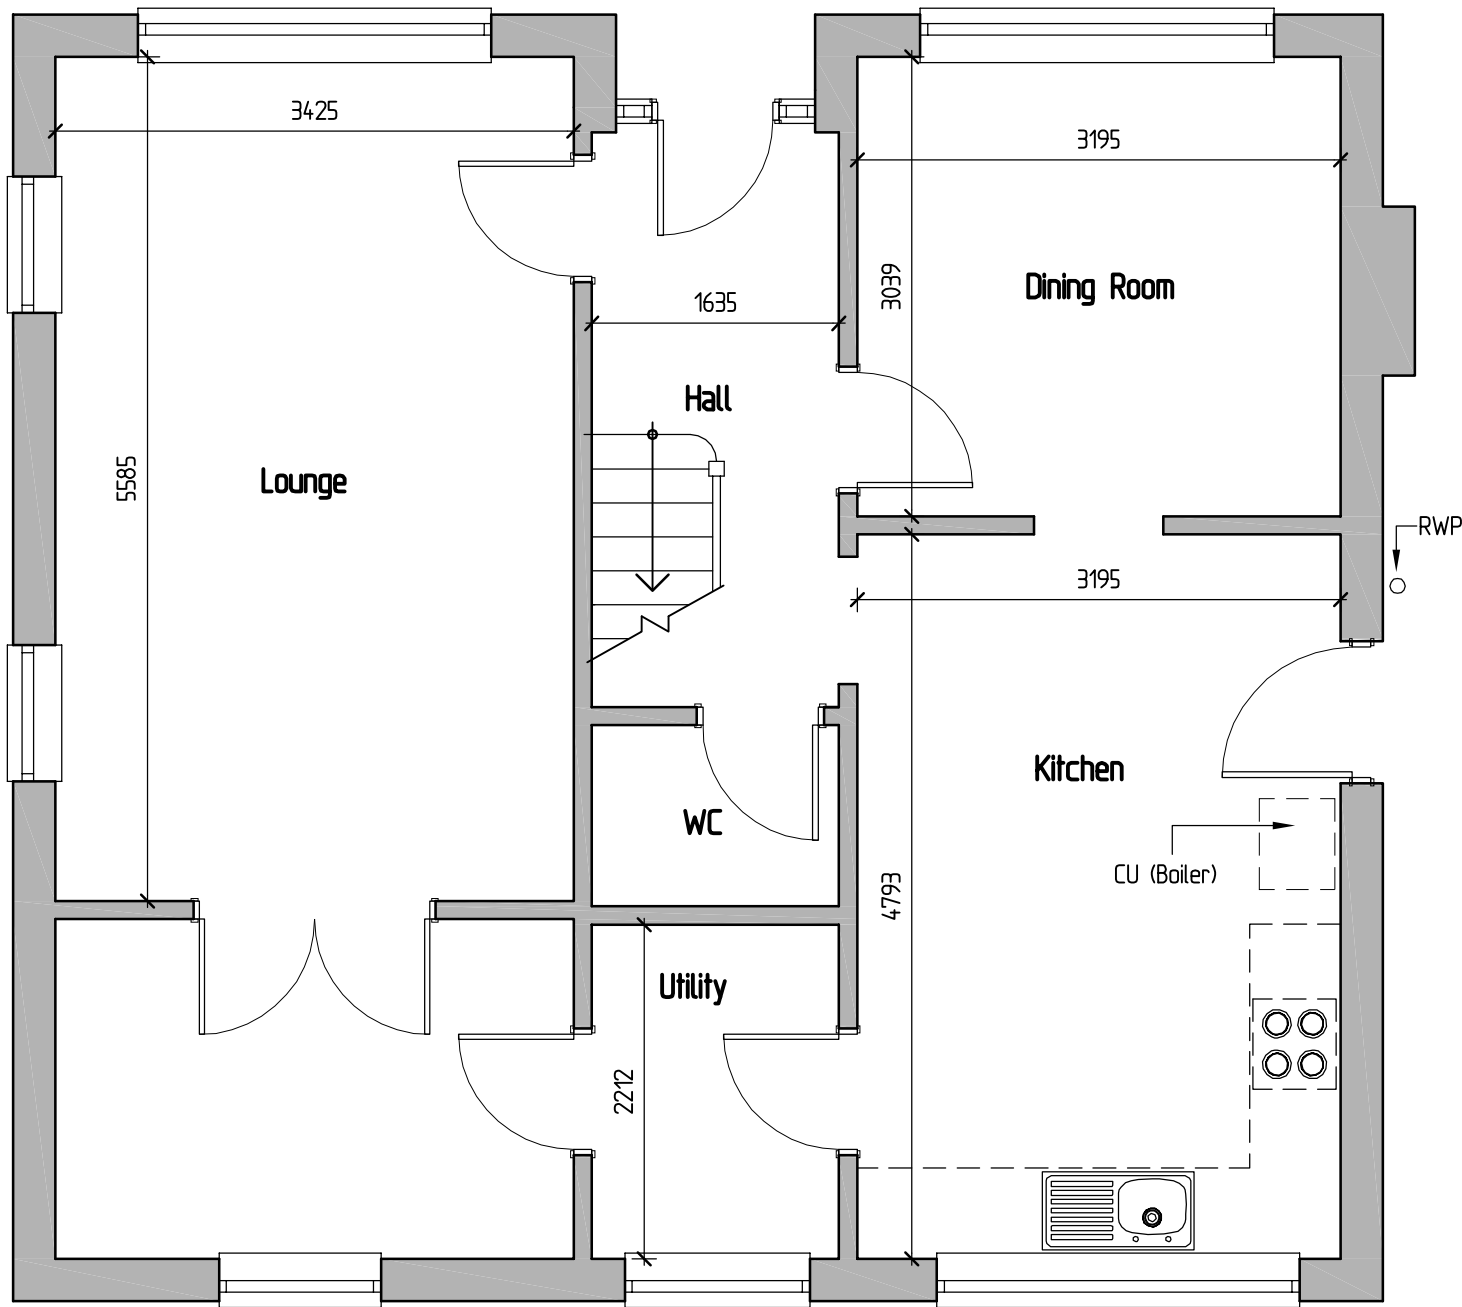

0 1 2 3 Metres
SCALE BAR @ 1-50

Existing Floor plan 1:50

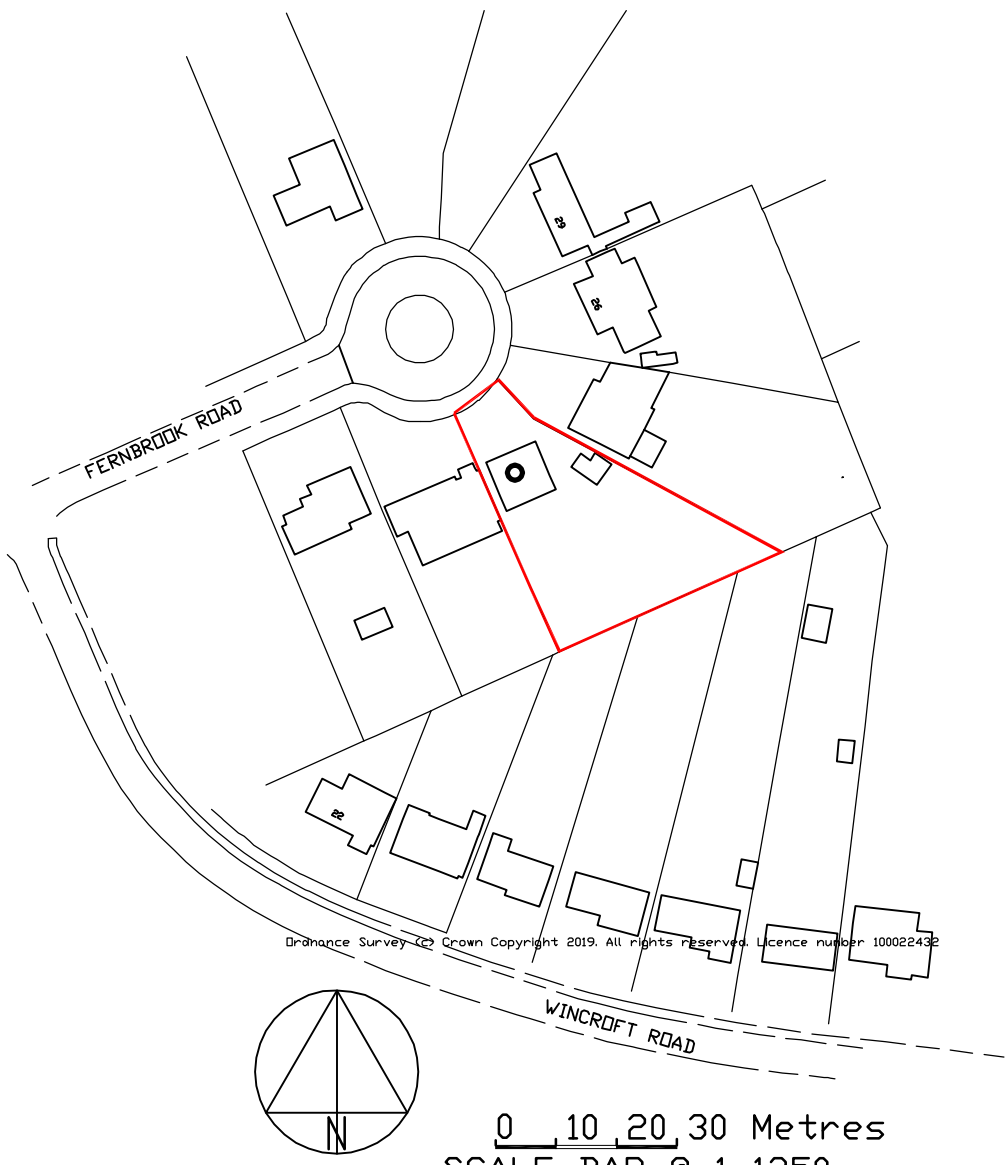

Location Plan
Scale 1-1250



GREG
Farrell

Building & Design Consultant

43 Wendover Way,
Tilehurst, Reading,
Berkshire RG30 4RU
Tel & Fax: 0118 941 6249
Mobile: 07967 008862
greg@gregfarrell.co.uk

REVISIONS

Rev.	Description	Date
------	-------------	------

JOB TITLE

Mrs Zofia Lyttle
22 Fernbrook Road
Caversham

TITLE

Existing Layout Plans

SCALE

1:50 1:100

DATE

29-11-2018

DRAWING No.

01