


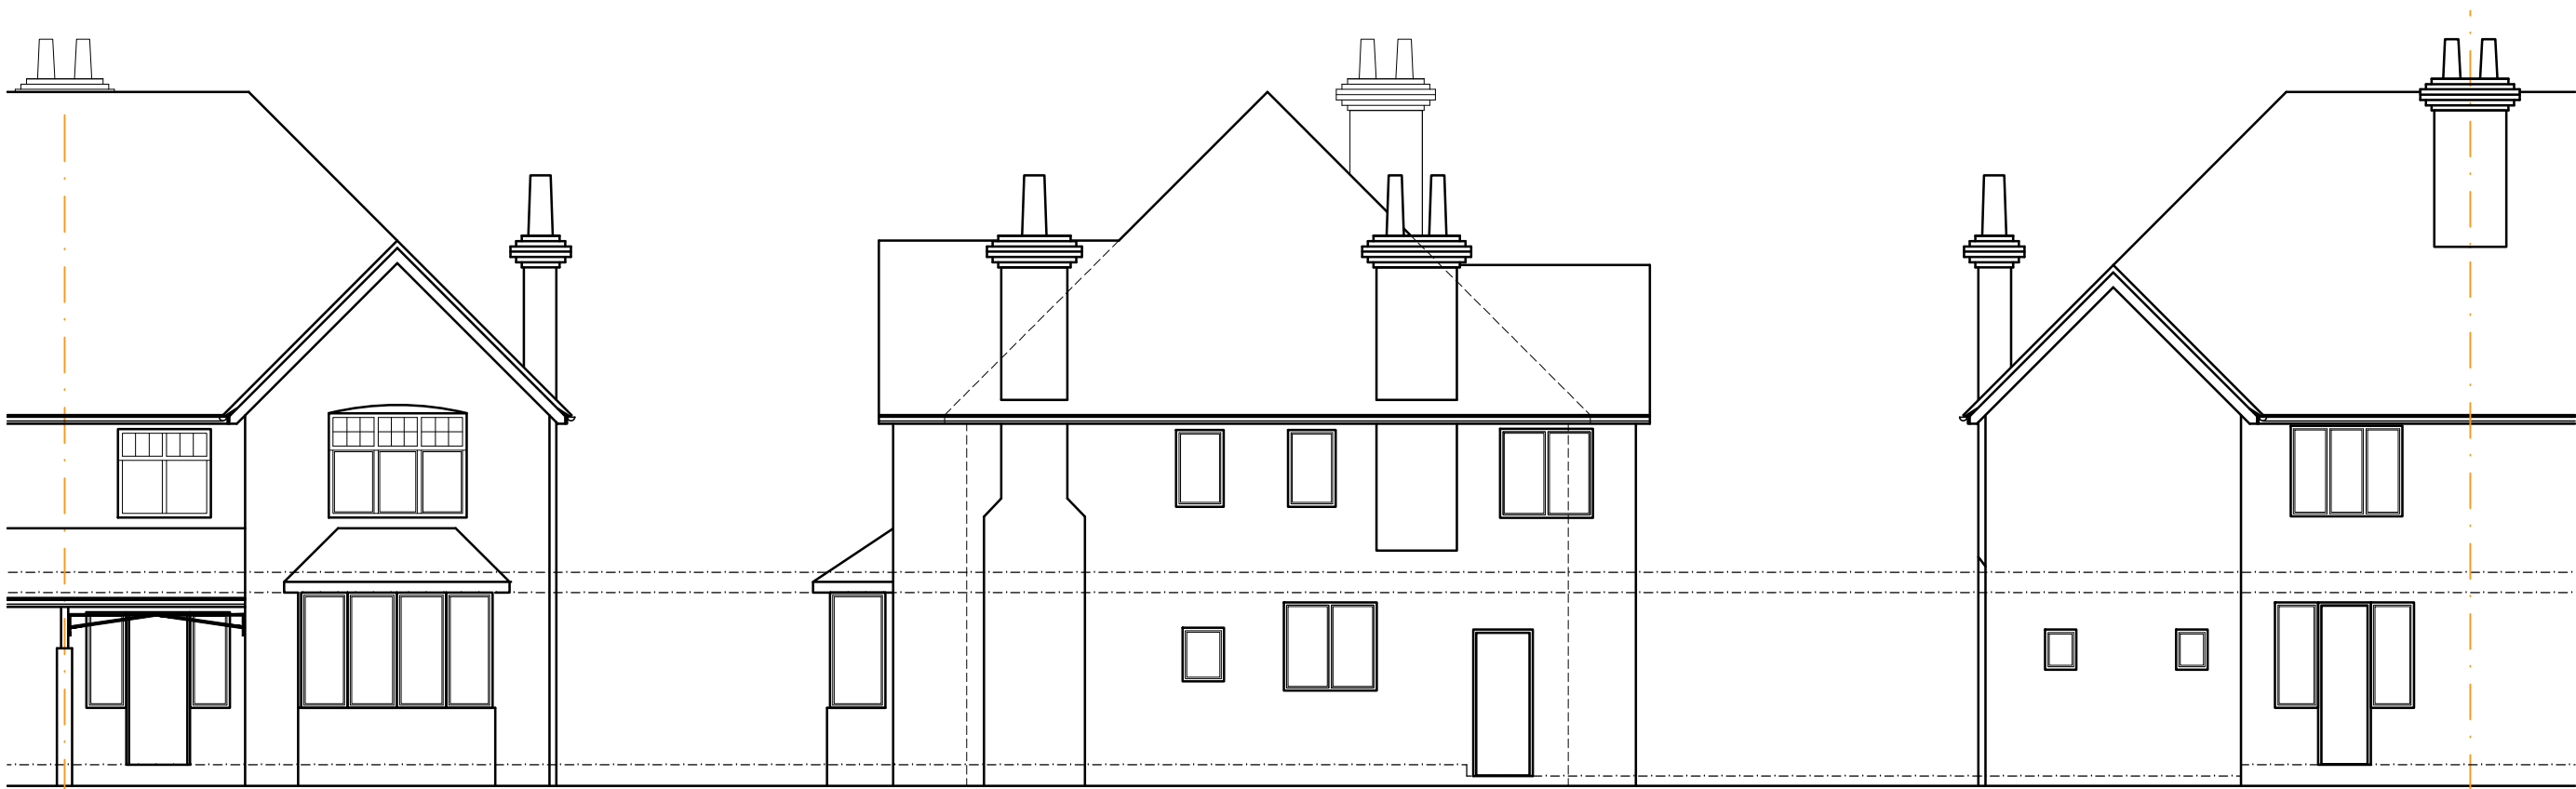


Existing Front Elevation
scale 1:100


Existing Side Elevation
scale 1:100

Existing Rear Elevation
scale 1:100


© The Barn Partnership Professional Services Ltd
This drawing is the sole copyright of The Barn Partnership and no part may be reproduced without their written consent.
Only scale from this drawing for the purposes of determining a planning application.
All dimensions are to be checked on site
This drawing is to be read in conjunction with all relevant consultants information.

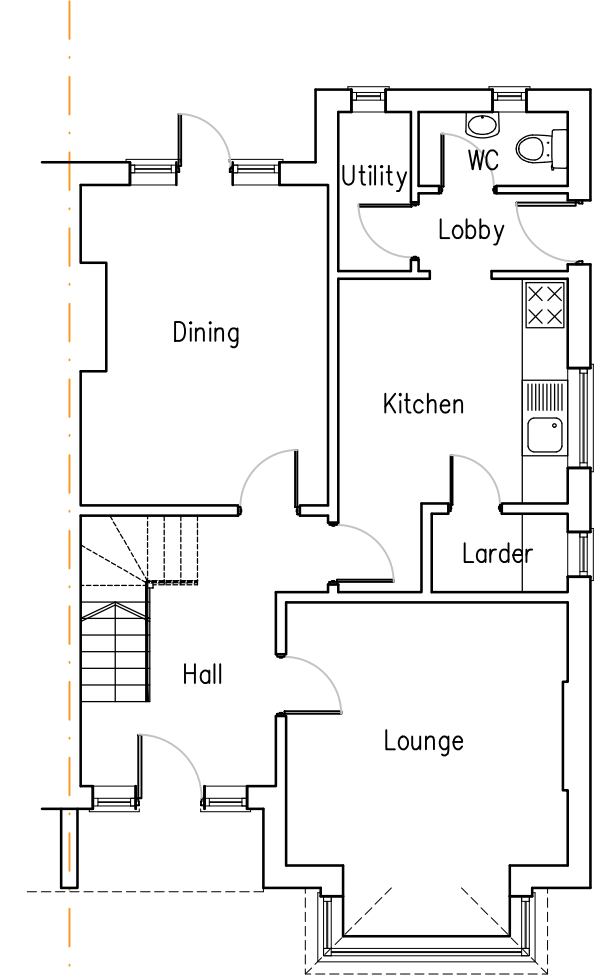


Existing Ground Floor Plan
scale 1:100

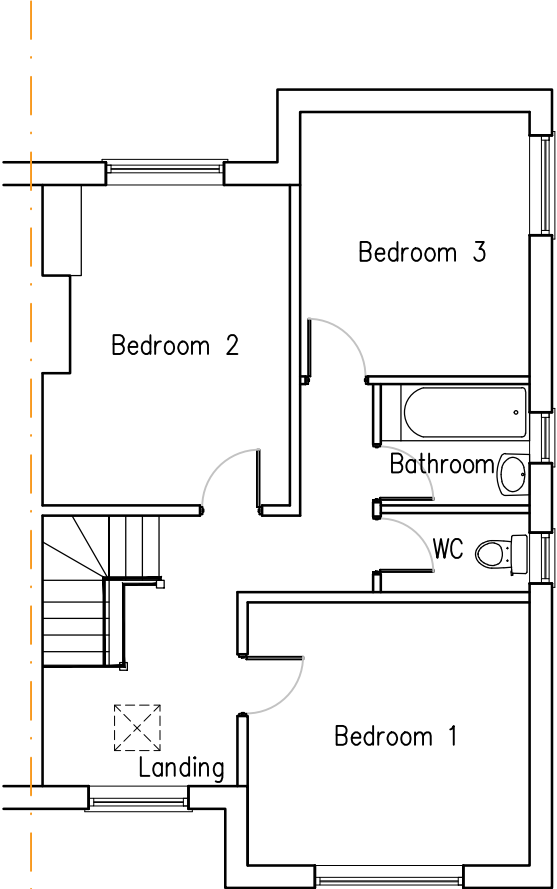

Existing First Floor Plan
scale 1:100

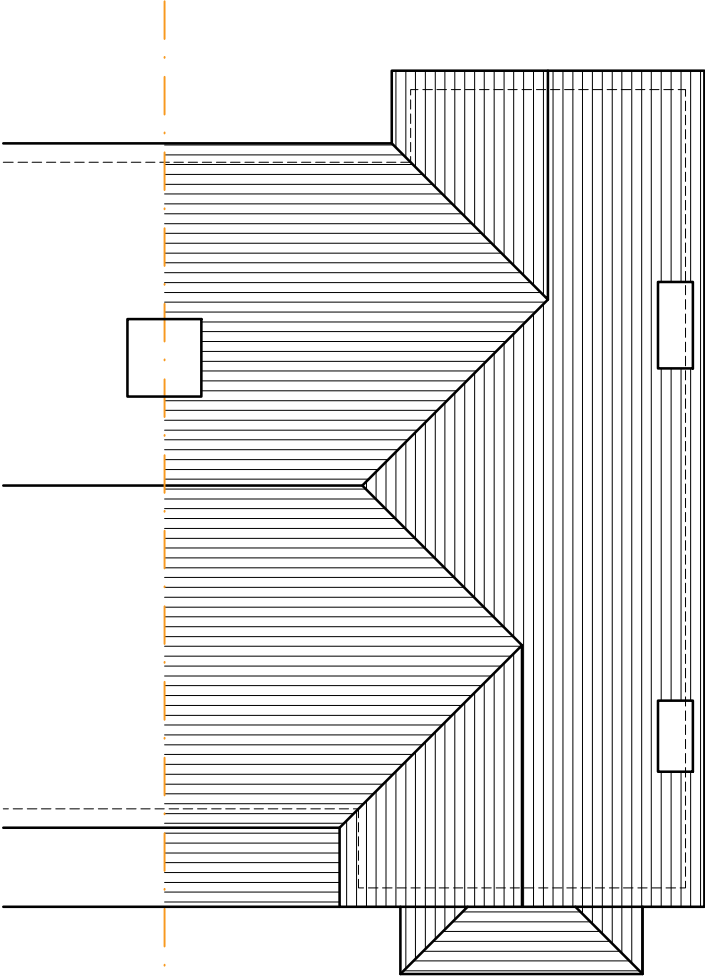

Existing Roof Plan
scale 1:100

 

Rev.	Notes	Date
------	-------	------

	Brooks Farm Bath Road Beenham Reading, Berkshire RG7 5JB Tel: 0118 930 6633 info@thebarnpartnership.co.uk	
	Client Mr & Mrs Collins	

Project 64 Highmoor Road, Caversdham RG4 7BG	
--	--

Drawing Title Existing Plans and Elevations	
--	--

Drawn KRMS	Date 14.11.18	Scale 1:100 @ A3
---------------	------------------	---------------------

Drawing No. 857/PL-03	Rev. -
--------------------------	-----------