

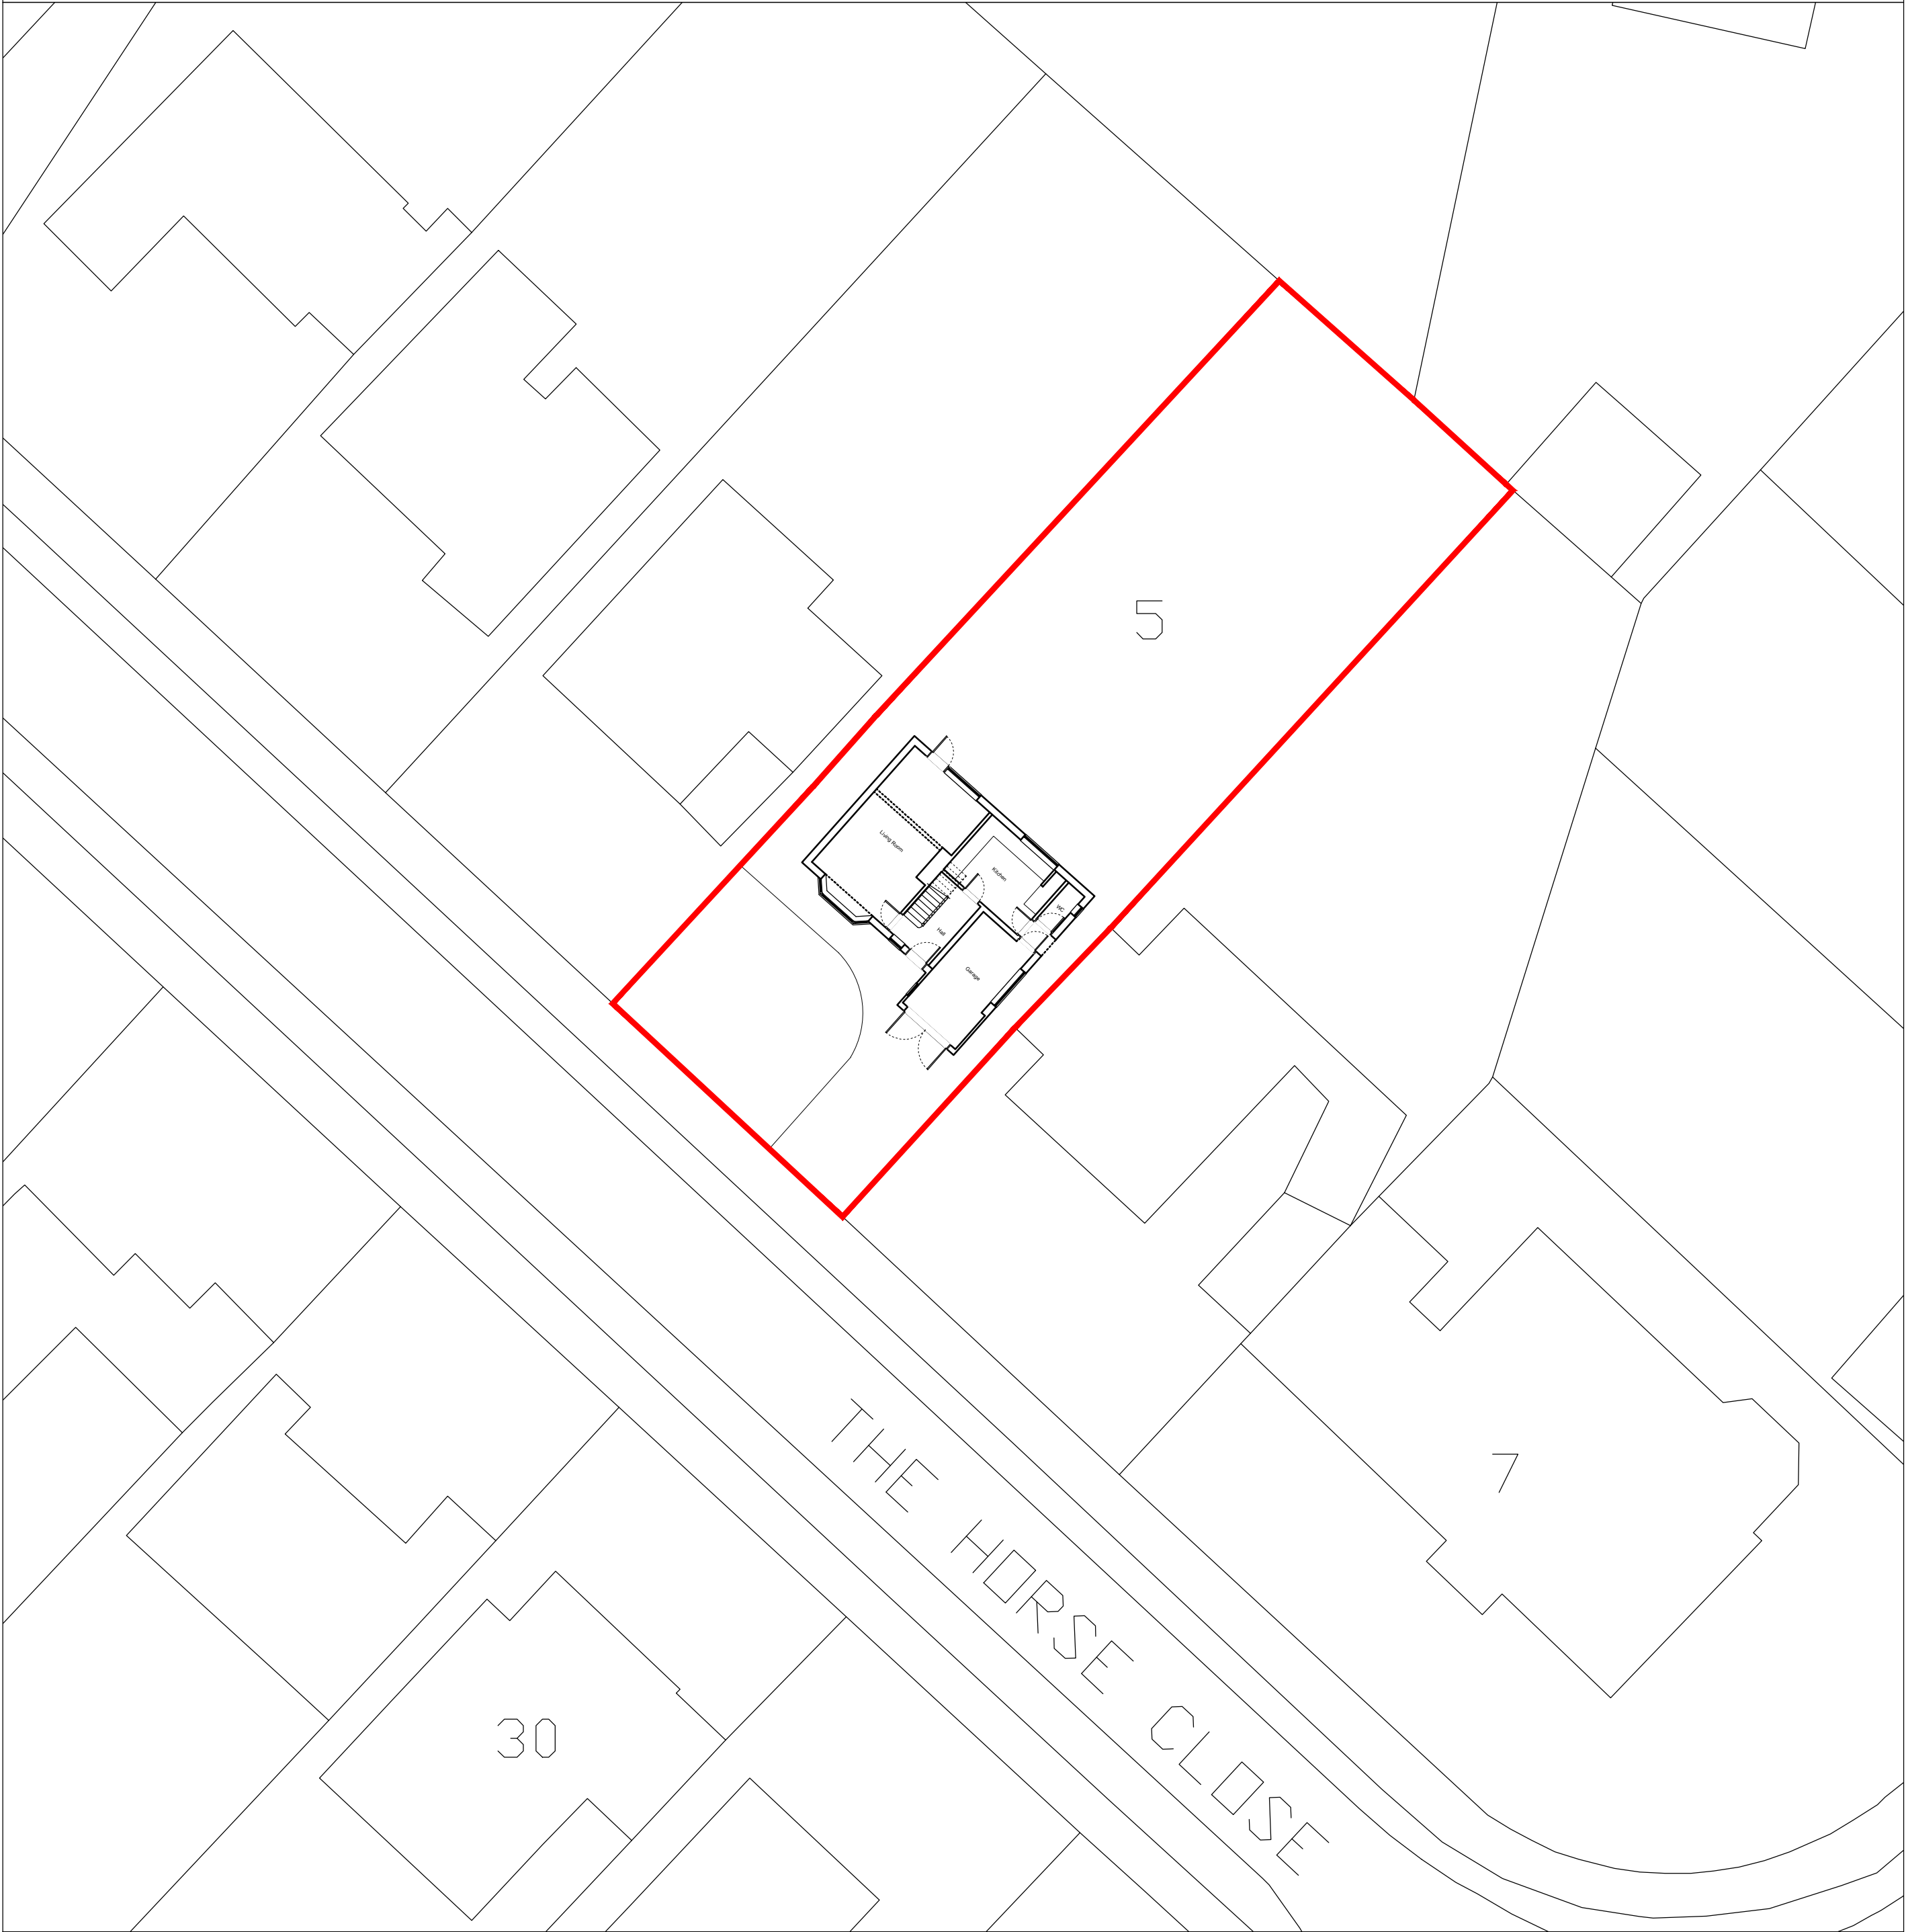


NOTES:
ANY DISCREPANCIES IN DRAWINGS OR DETAILS TO BE
REPORTED TO BENJAMIN HILL DESIGNS LTD FOR CLARIFICATION

Site Plan

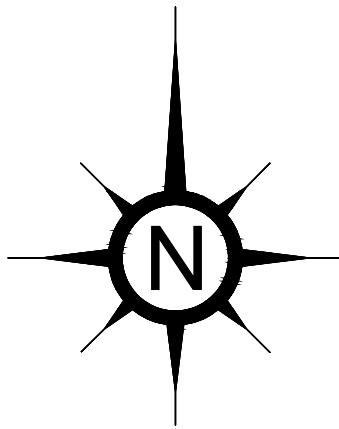

Location Plan

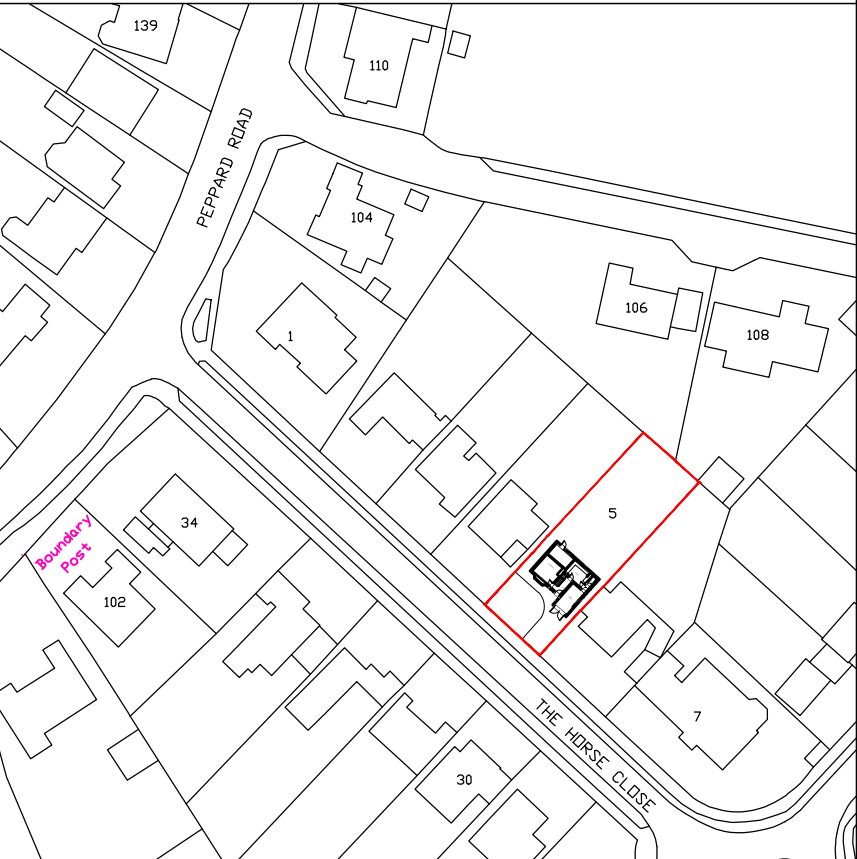

REV	DATE	REVISION DESCRIPTION

BH

DESIGNS

CLIENT:

Mike Deacon

PROJECT:

5 The Horse Close,
Caversham,
Reading,
RG4 8TT

TITLE:

EXISTING: Site and Location Plans

PROJECT No:

BHD-0068

DRAWING No:

E100

ISSUE:

-

STATUS:

Planning

SCALE:

1:200
1:1250

DRN: N.H. CHK: -- DATE: Mar 2018