




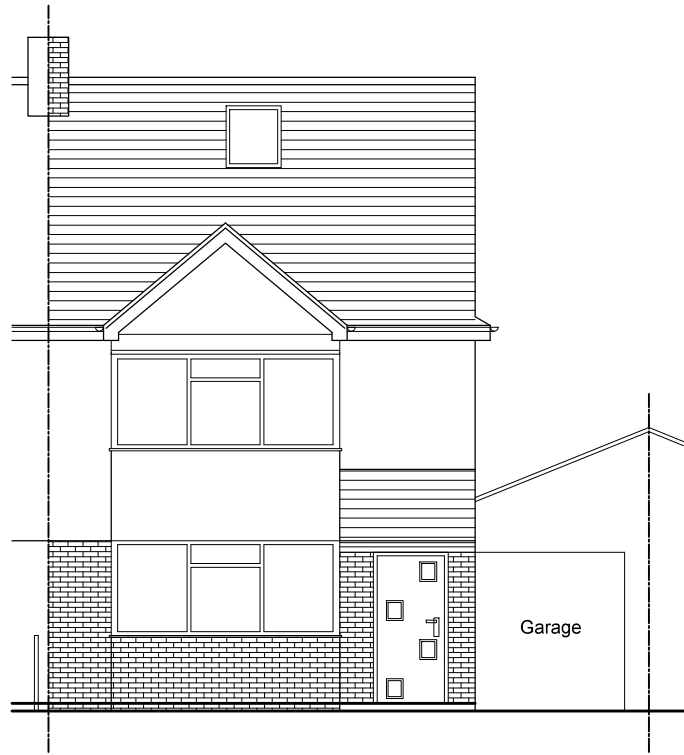


Existing Front Elevation

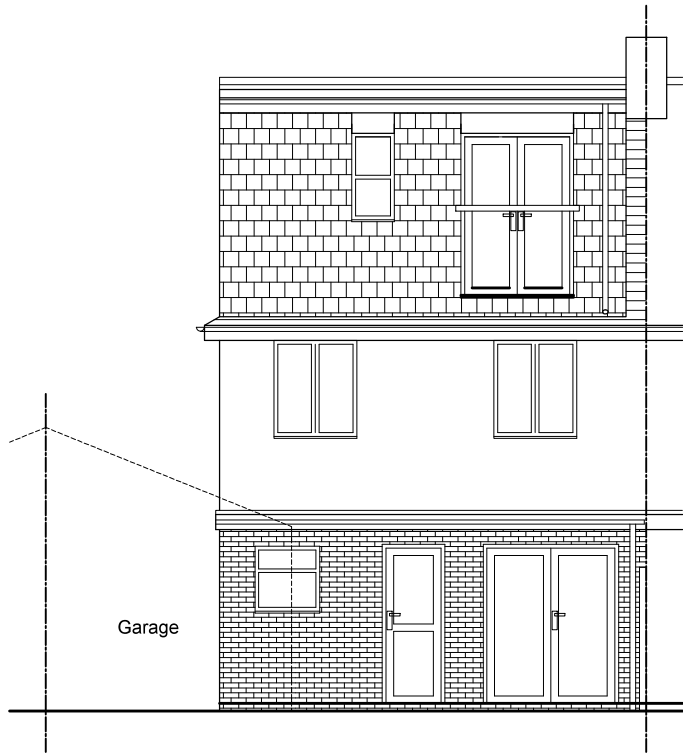

Existing Rear Elevation

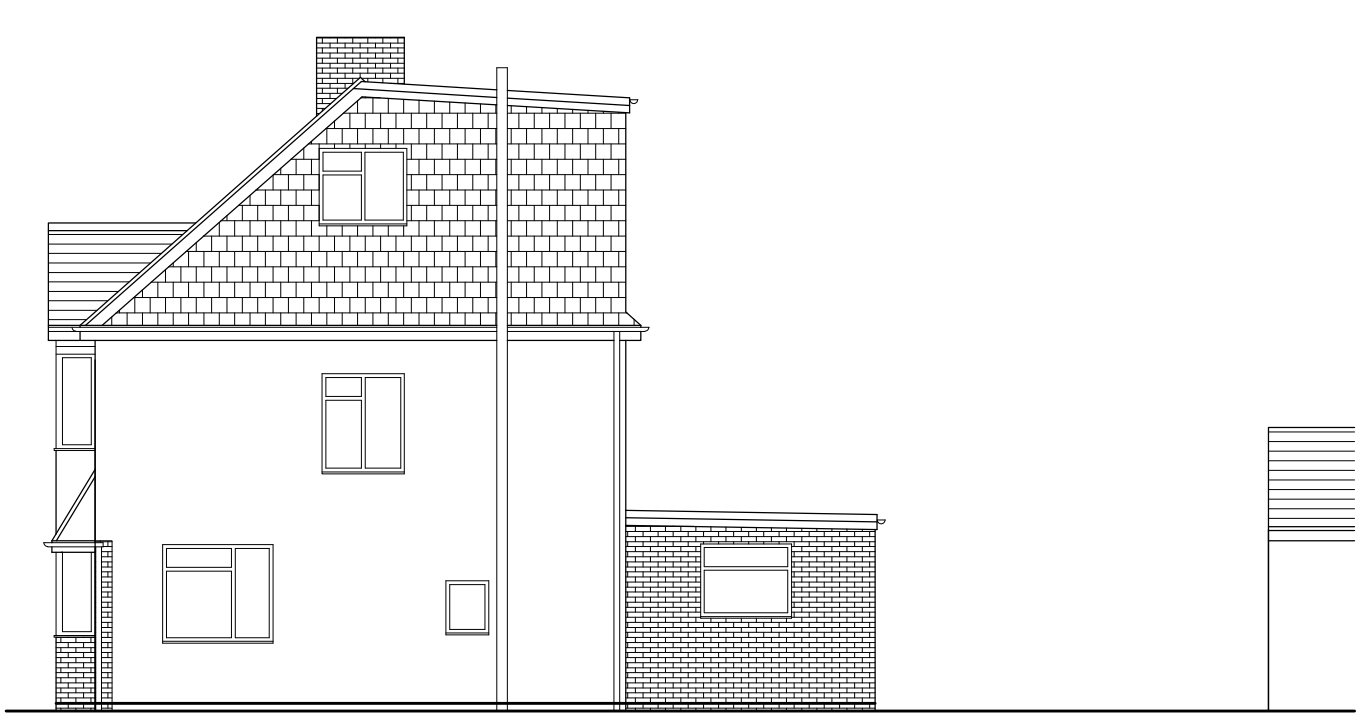

Existing Side Elevation 1

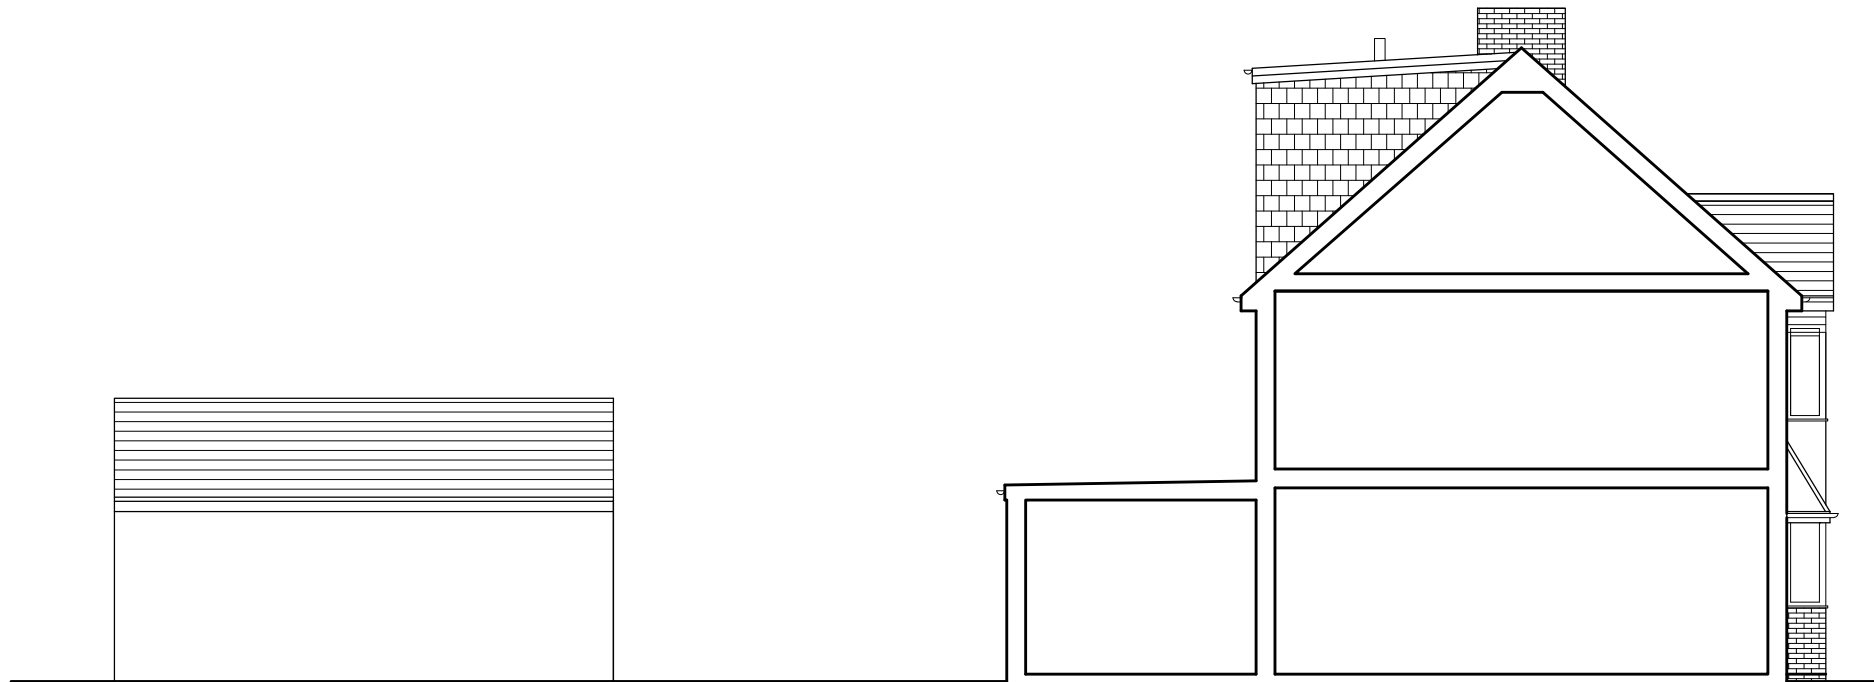

Existing Side Elevation 2

CLIENT: Ms Bogue		 info@escape-design.co.uk		
CONTRACT: 203 Whitley Wood Rd, Reading RG2 8LD				
TITLE: Existing Elevations		DATE: DEC 2018	SCALE: 1:100 @ A3	DRAWN: KH
		JOB No. 1969	DWG No: 02	REV: