



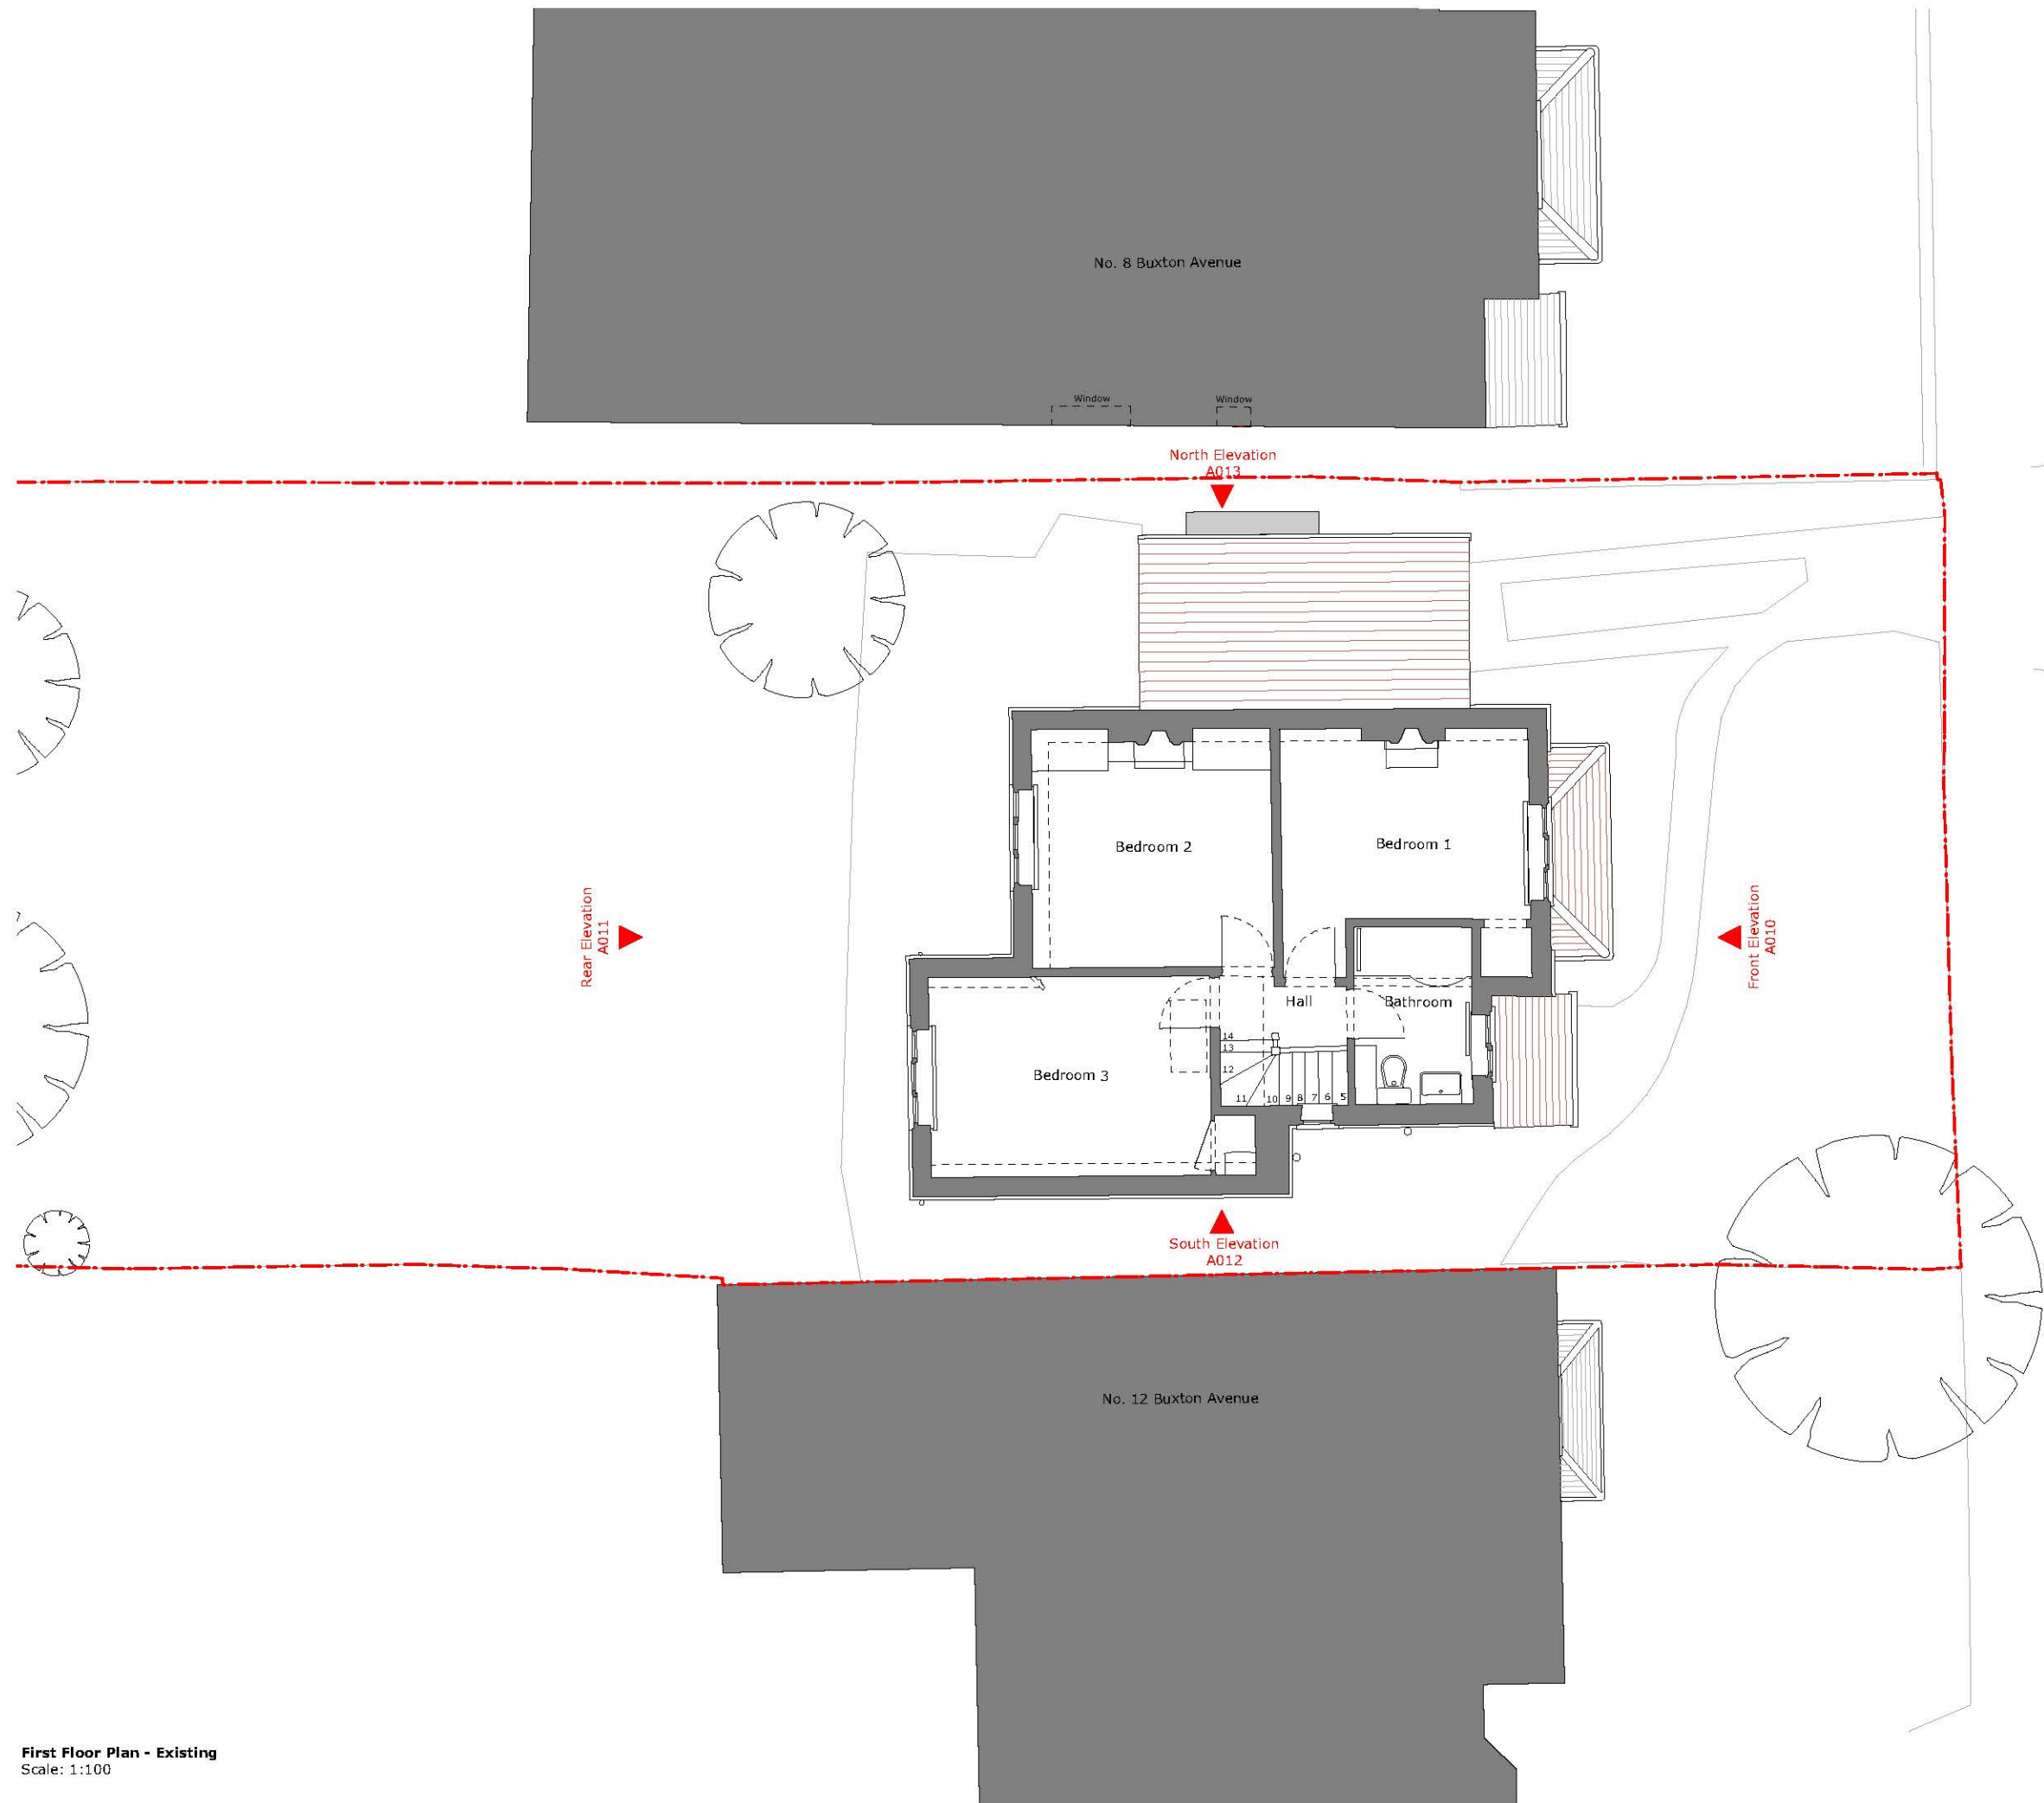

First Floor Plan - Existing
Scale: 1:100

PLANNING ISSUE

Check all dimensions on site. Do not scale off drawings without prior consultation. Any discrepancies to be reported to architects before execution of relevant works. This drawing has been produced for Ruhi Singh and Paul Unsworth for the works at 10 Buxton Avenue, Reading, RG4 7BU and for that application alone and is not intended for use by any other person or for any other purpose. Drawings remain copyright of Hayhurst and Co. and may not be reproduced without written consent or licence.

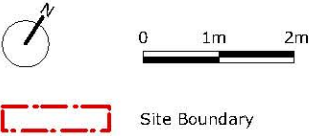

First Issue - Issued For Planning	12.04.19	-
Issue/Revision	Date	Rev

Project:
Extension & Refurbishment
10 Buxton Avenue
Reading, RG4 7BU

Hayhurst and Co.

26 Fournier Street, London, E1 6QE
T: (020) 7247 7028 F: (020) 7247 7029
E: mail@hayhurstand.co.uk www.hayhurstand.co.uk

Subject: Existing - First Floor Plan		
Scale	1:100	Date: 19.03.19
Original Size: A3		
Drawing No.:	242 A002	