



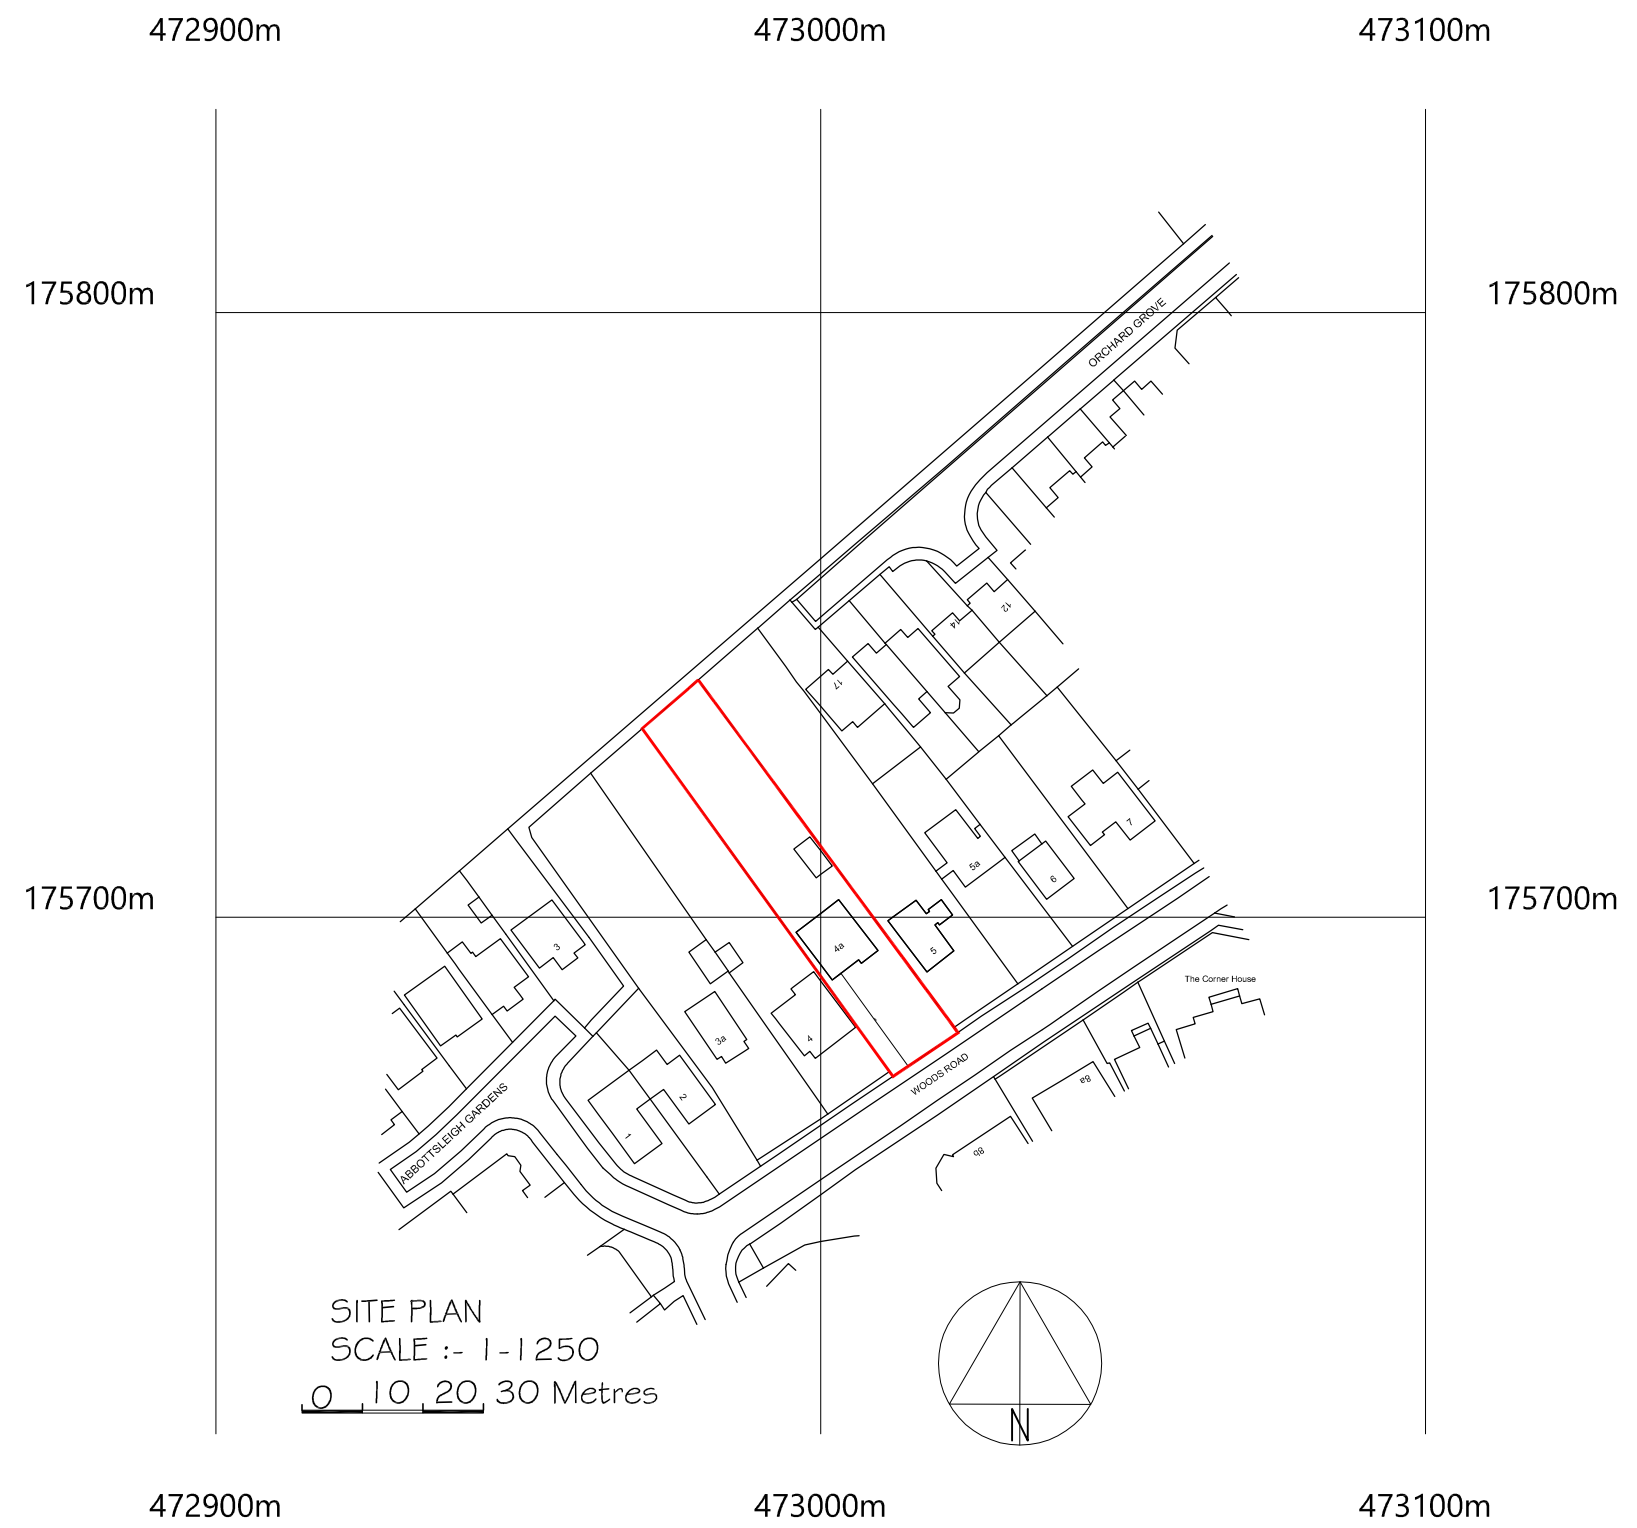

SITE PLAN
SCALE :- 1:1250
0 10 20 30 Metres

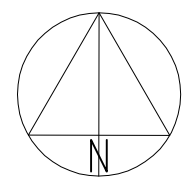

©Crown Copyright and database rights 2018 OS 100019980

DATE	MODIFICATION	ISSUE	TITLE:- DETACHED GARAGE at 4A Woods Rd, Caversham, Reading, Berks RG4 6NA for Mr John Brown PROPOSED PLANS & ELEVATIONS	SCALE:- A5 STATED	
				DRAWN BY:- CVS Designs	DATE:- April 2019
				DRAWING No:- 01	REV:-