


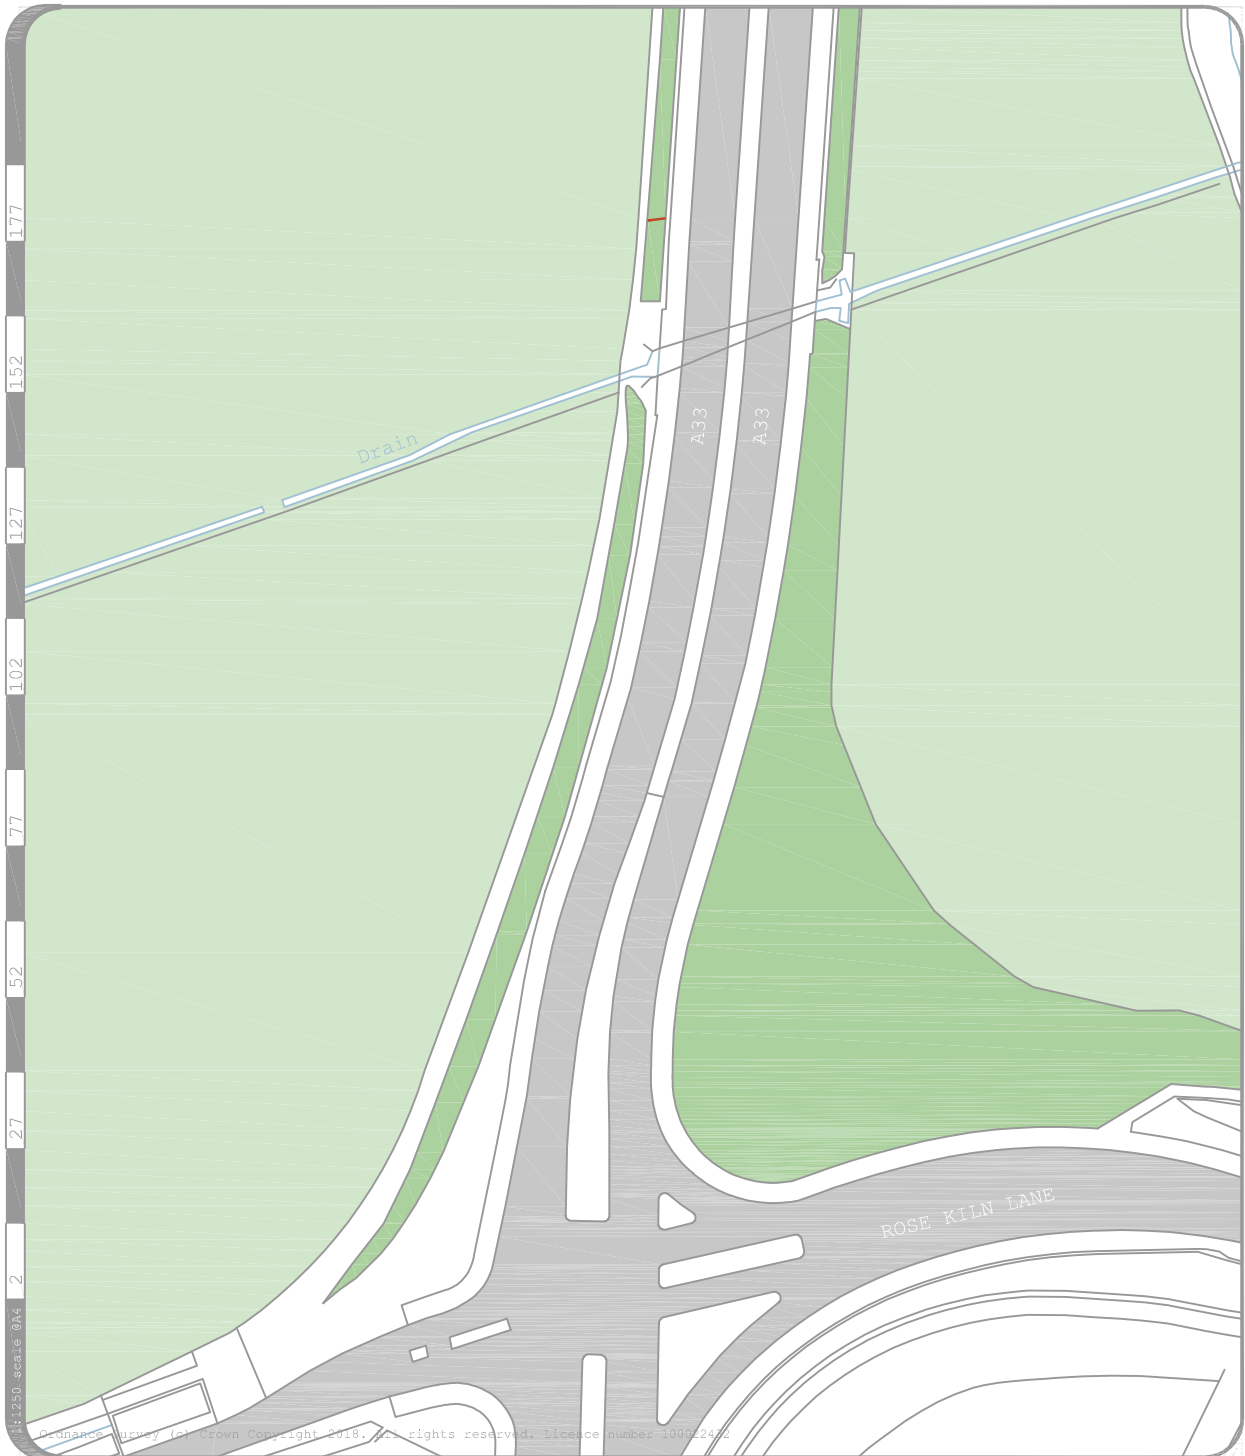

project
A33 near Rose Kiln Lane
Reading

client
Project Audio Visual LTD

drawing title
**Site Location Plan
As Existing**

project	drawing number	revision
497-3-02-00	P3	
date	status	
Dec 2018	planning	
scale	size	author
1:1250	A4	NDE
checked		
EGM		
© 2018 colony architects		

colony
architects

RIBA



www.colonyarchitects.com

colony architects ltd is a collaborative of architects and designers with an agenda to find out more visit our beautiful website

contact: design@colonyarchitects.com

stu 07990 515972
ad 07779 255328
HQ 0118 3600328

250 South Oak Way
Green Park, Reading
RG2 6QG

site plan key

- surrounding buildings
- roads & paths
- green public space
- application building(s)
- site ownership boundary
- other land in applicant ownership