


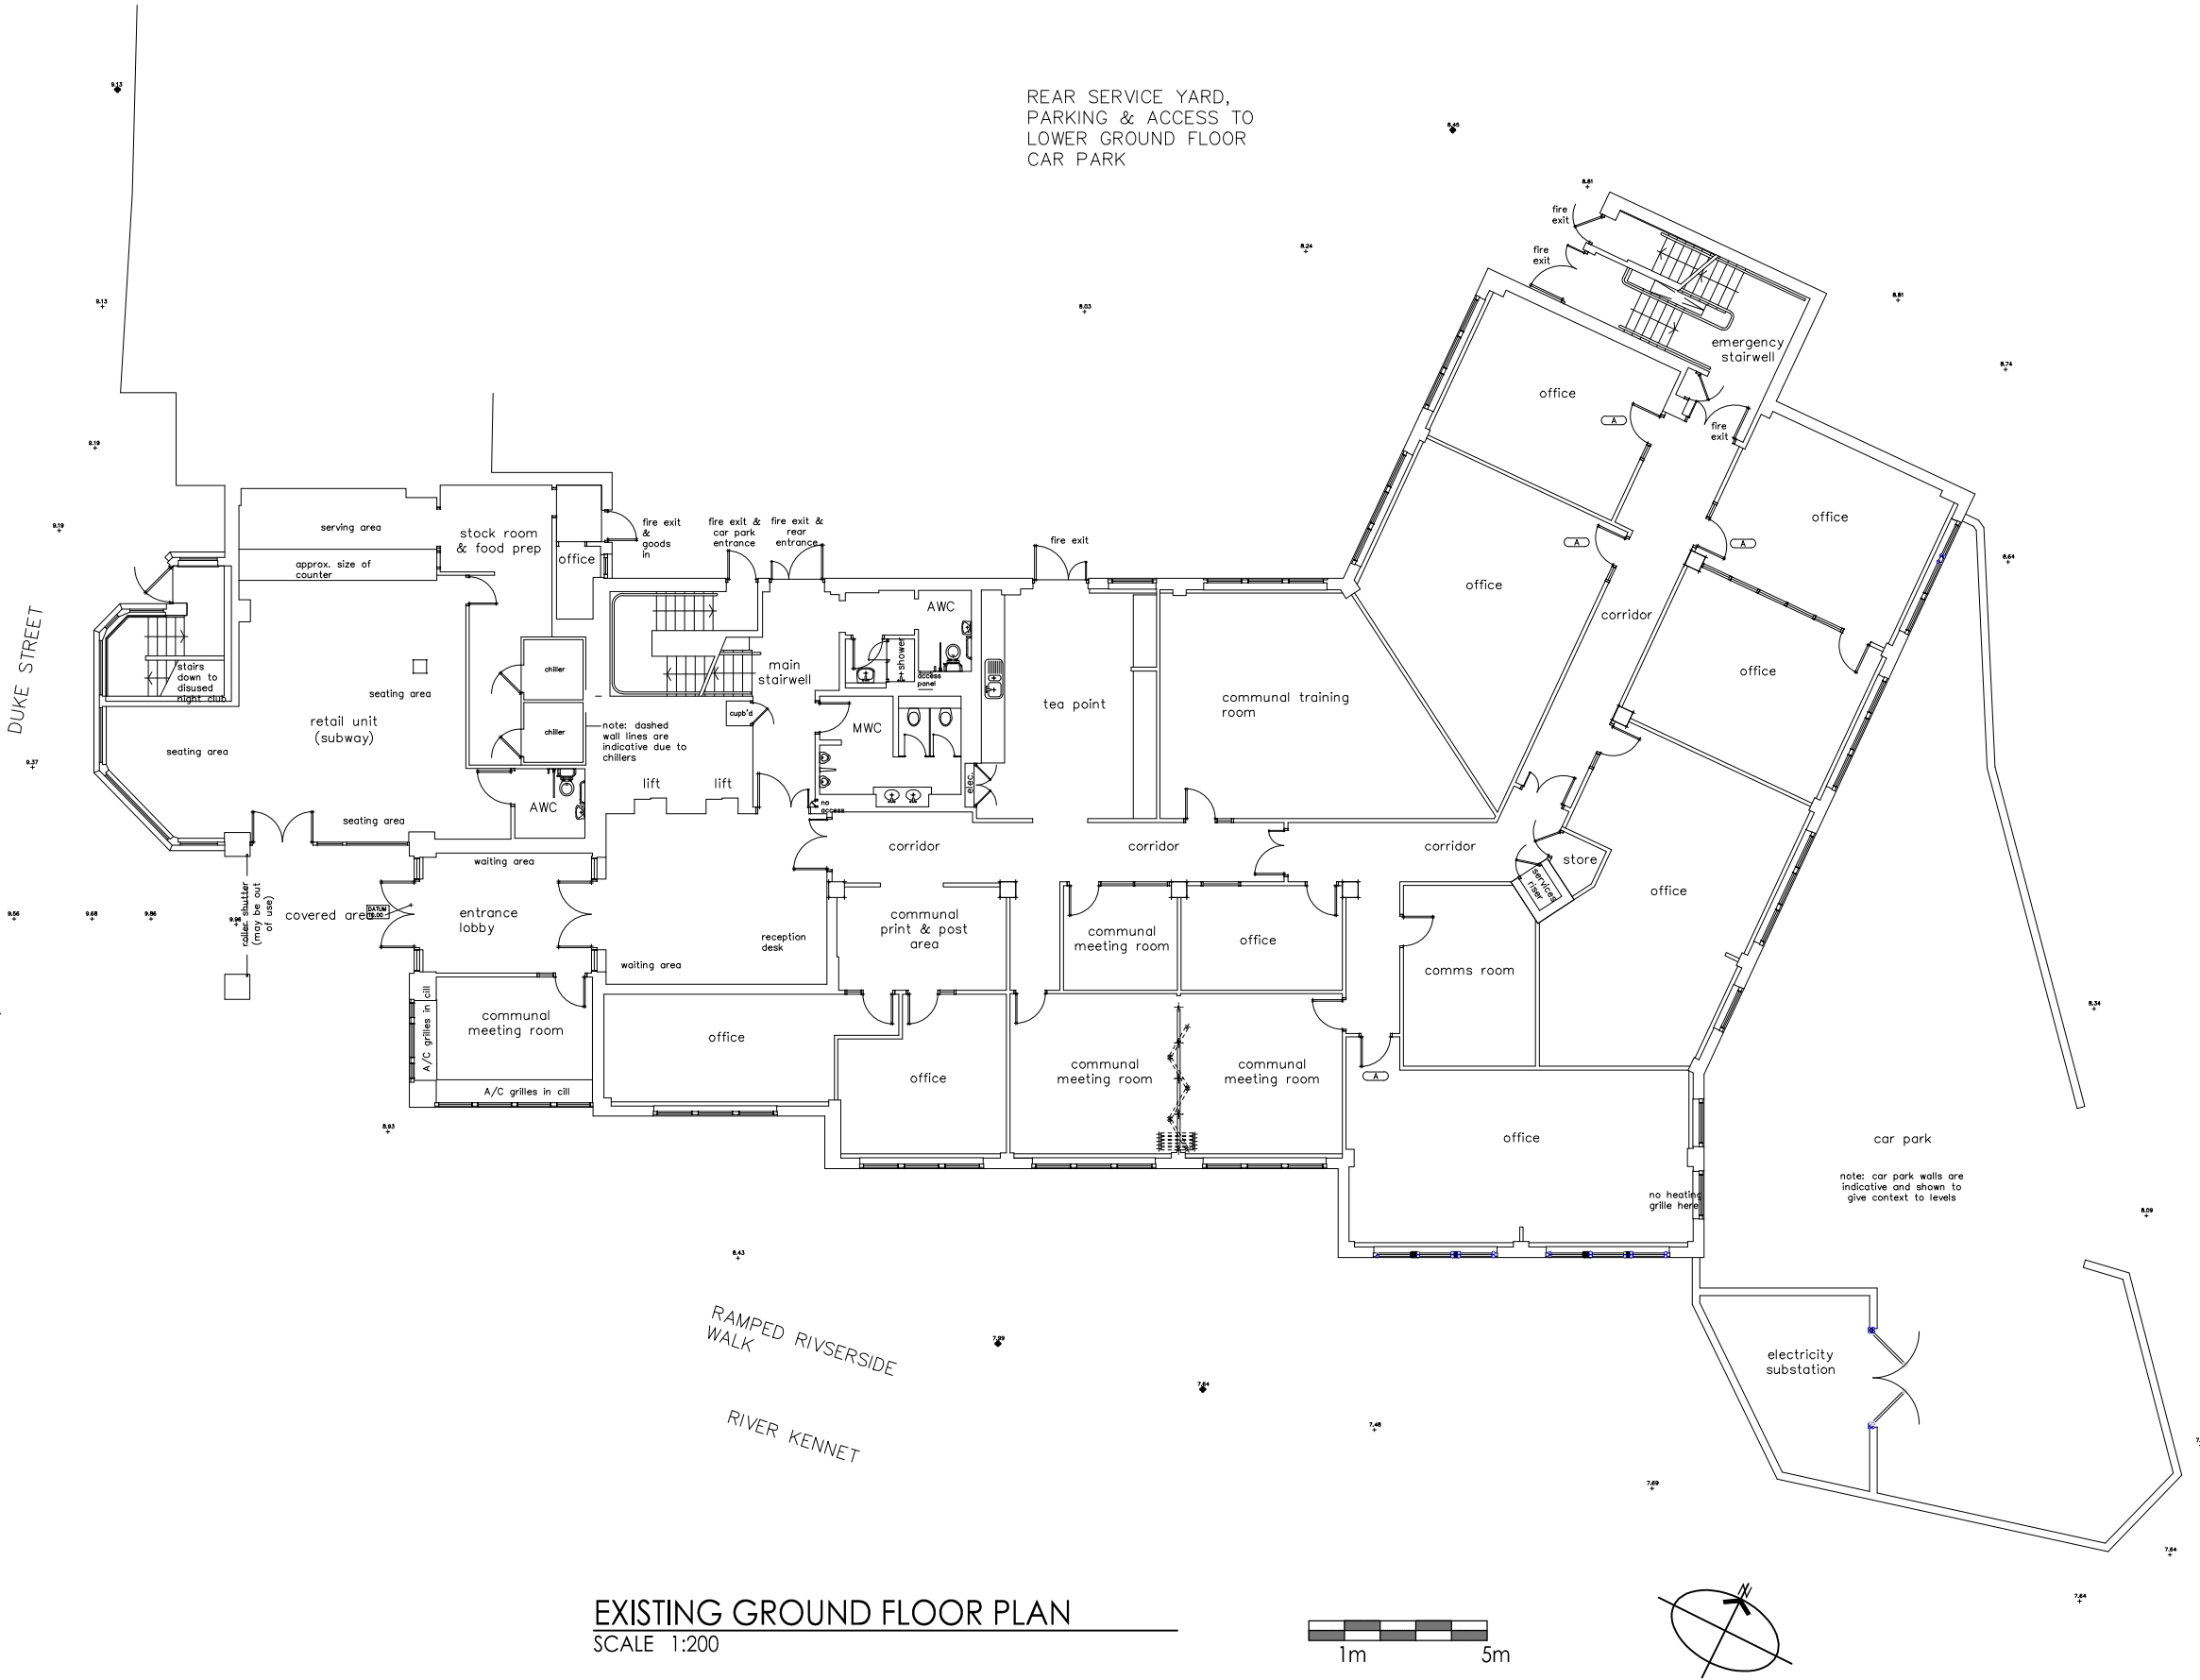

Rev:



SHP

6 Wrotham Business Park
Barnet, Herts
EN5 4SZ

t: 0208 275 1080
e: enquiries@planningconsent.com
w: www.planningconsent.com

Drawing Title:	Scale: 1:200@A3		
Existing Ground Floor Plan	Drwn: srt		
Project:	Date: April 2019		
P.D.Application			
Location:	Drawing No:		
Dukesbridge House, Reading, RG1 4SA	<table border="1"><tr><td>5016</td><td>32</td></tr></table>	5016	32
5016	32		

Copyright and design right held by Stuart Henley & Partners Ltd. No unauthorised reproduction permitted.