




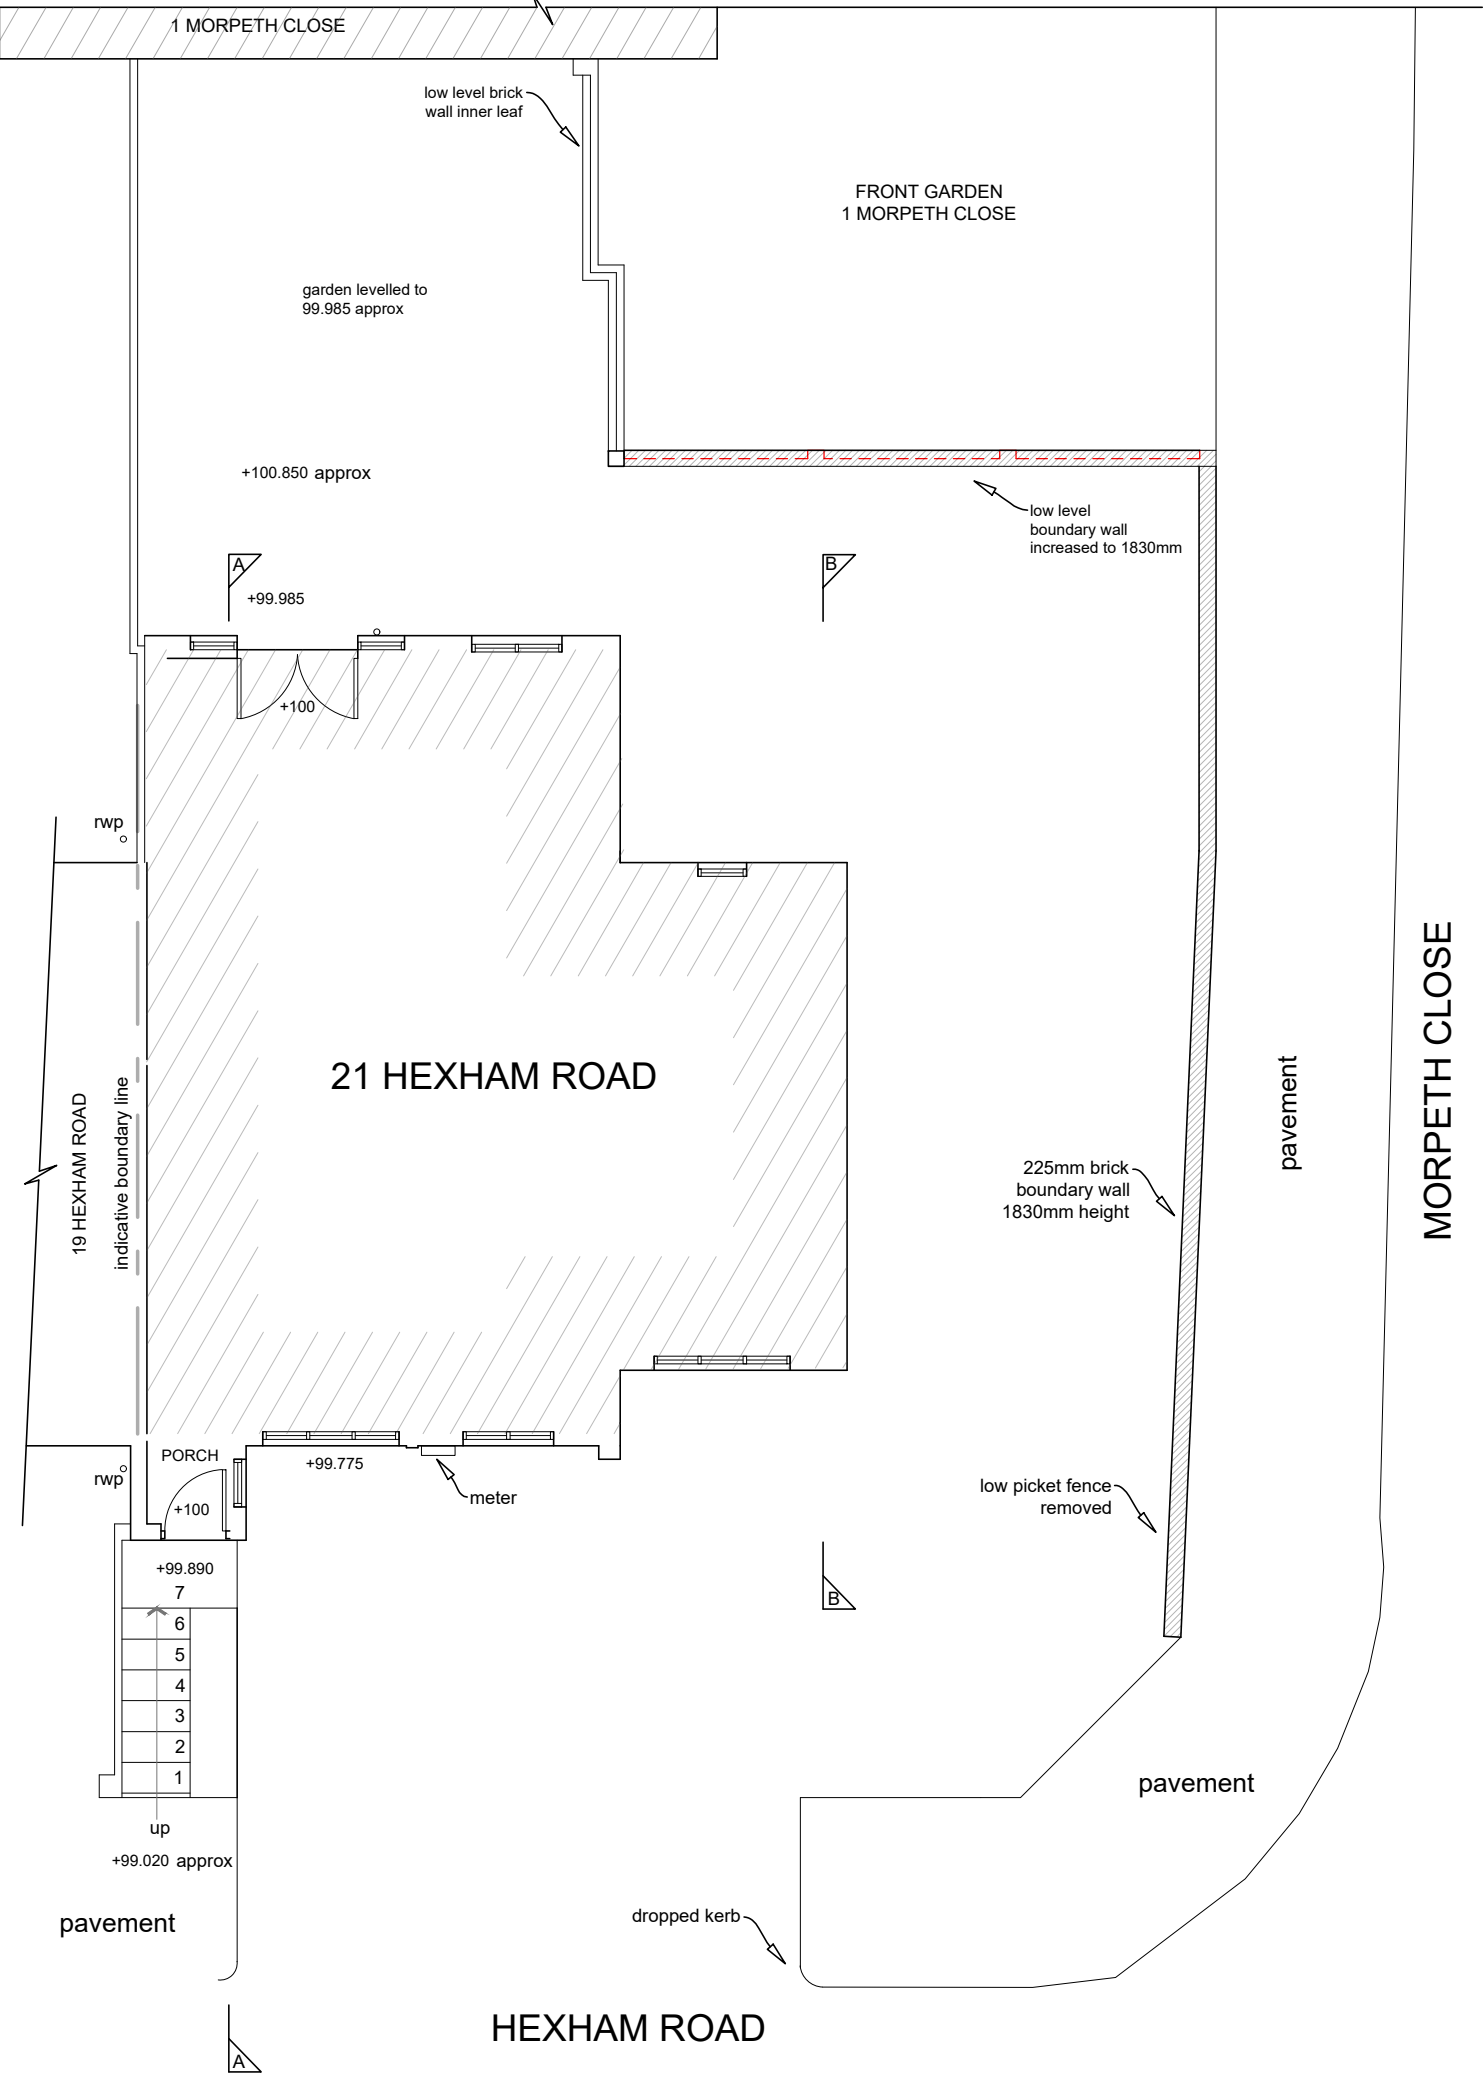

GROUND FLOOR PLAN

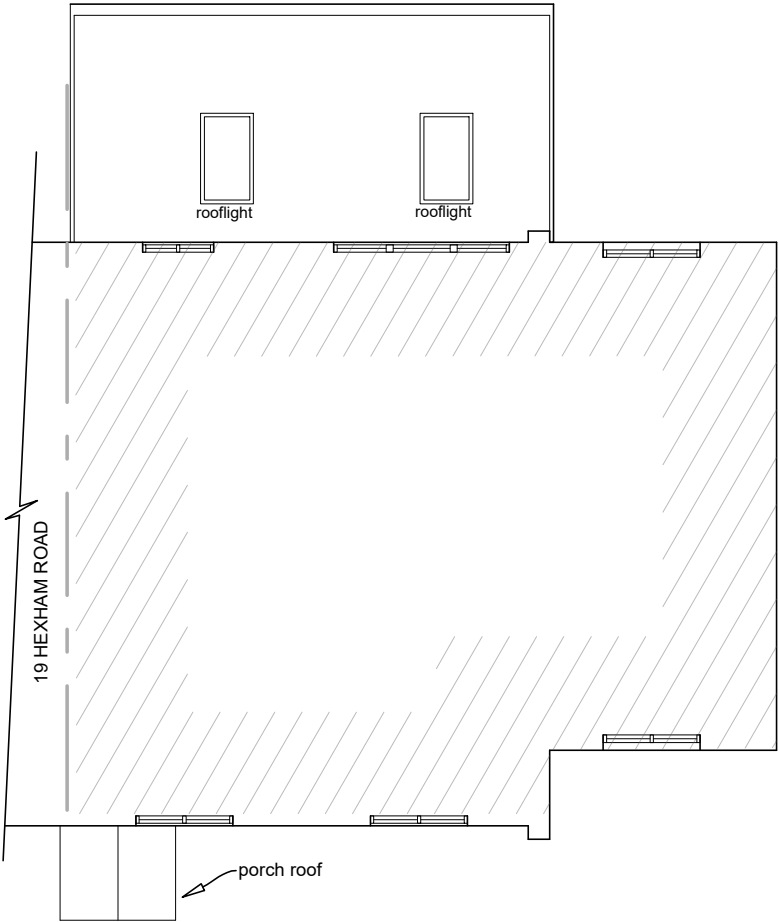

FIRST FLOOR PLAN

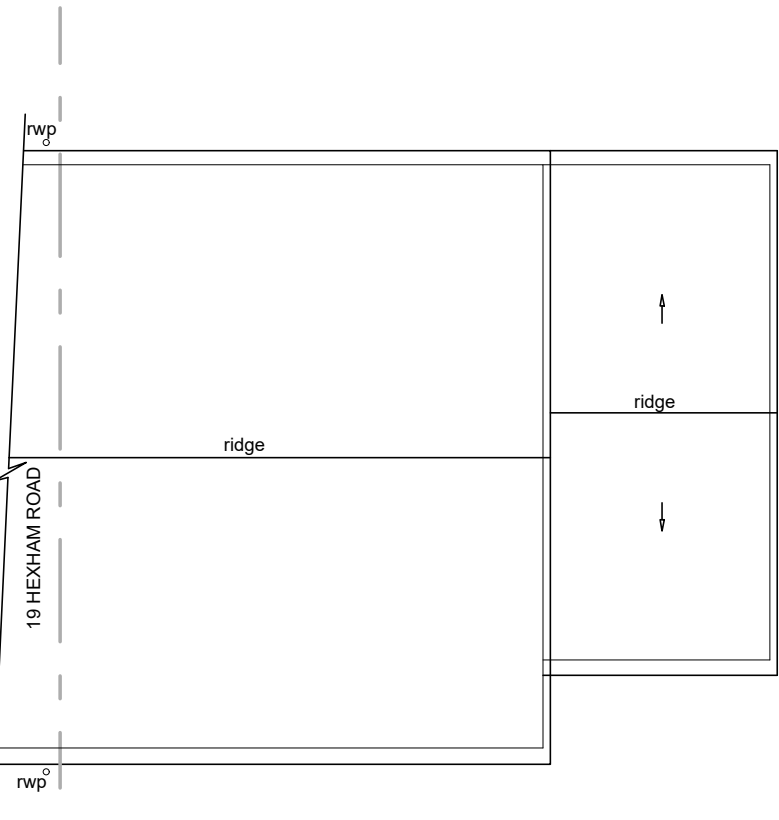

ROOF PLAN

B	updated to client comment 15 04 19			TC	15/04/19
A	updated to client comment 12.04.19			TC	12/04/19
-	drawn			TC	21/03/19
rev	details	check	AM	CAD	date

revisions:

project:	BOUNDARY WALL	Get Planning & Architecture 7 Tudor Court, Brighton Road Sutton, Surrey SM2 5AE tel. 0208 770 3962 www.get-planning.co.uk email: info@get-planning.co.uk			
site:	21 HEXHAM ROAD READING RG2 7UQ				
drawing:	PLANS AS EXISTING				
scale:	1:100 @ A3	date:	21/03/2019	project no:	11358
				drawing no:	04
				rev:	B