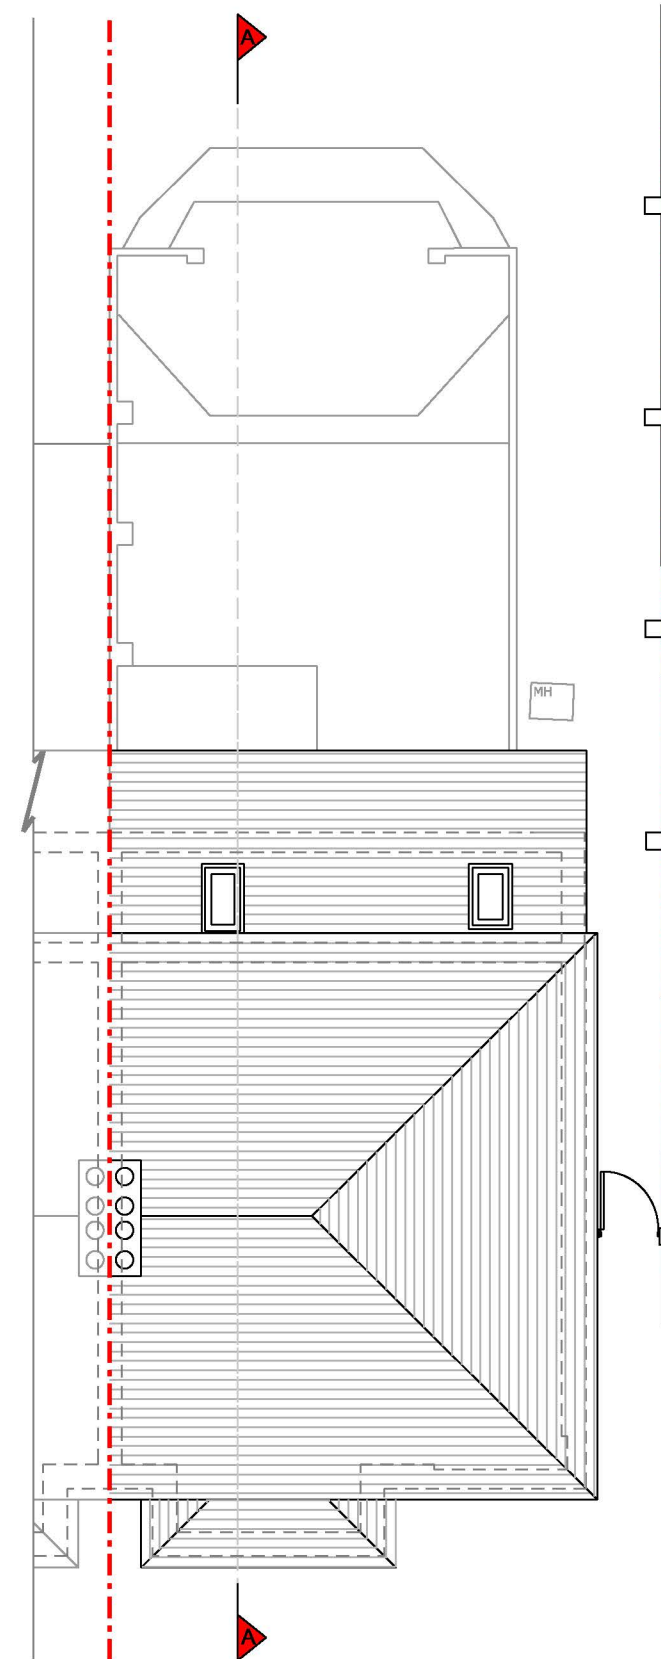
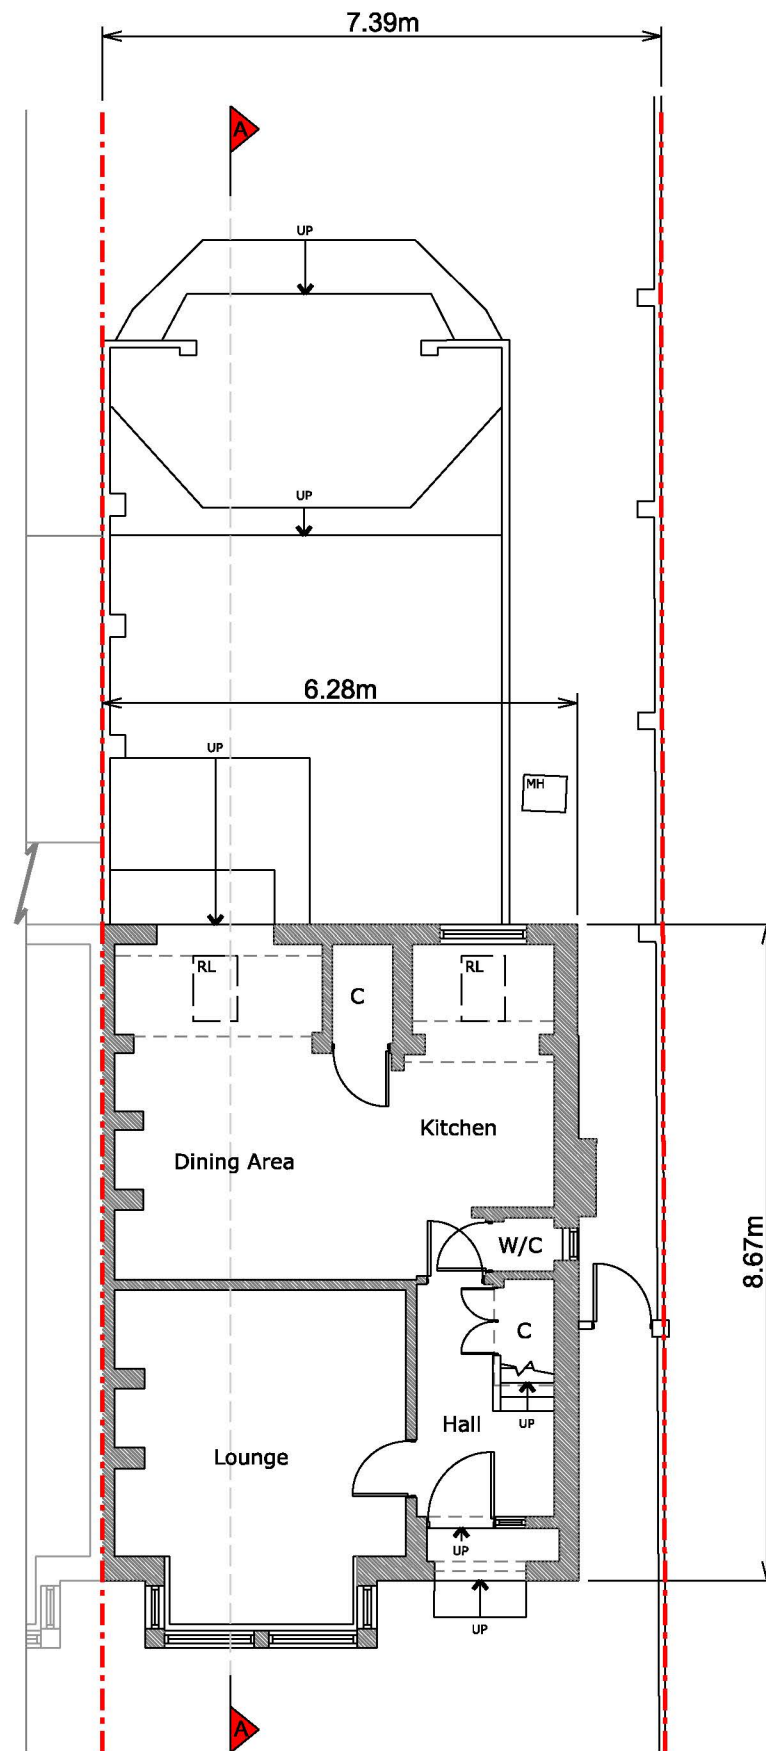


Copyright in design and this drawing is the property of Resi.

Reproduction in whole or in part is forbidden without written sanction of Resi.

All dimensions to be cross-checked on site prior to completing a Building Regulations package, structural engineering, the party wall process and construction.

Print to scale (as actual size)

NOTES

REV	Rev	Rev Note	Date
-		Preliminary Issue	25/03/19
A		Planning Issue	12/04/19

KEYS

- Boundary line
- Proposed walls
- Existing walls
- Existing removed
- Rooflight

RESI

JOB TITLE

PROPOSED REAR GROUND FLOOR EXTENSION AND ALL ASSOCIATED WORKS AT 46 WASHINGTON ROAD

STATUS

PLANNING

CLIENT

DAVID IBBERSON

DRAWING TITLE

EXISTING GROUND FLOOR AND ROOF PLAN

SCALE	1/100 @ A3	DRAWN	MG
DATE	MARCH 2019	CHECKED	NS
DRAWING NO.	1210 - PL - 01	REV.	A