




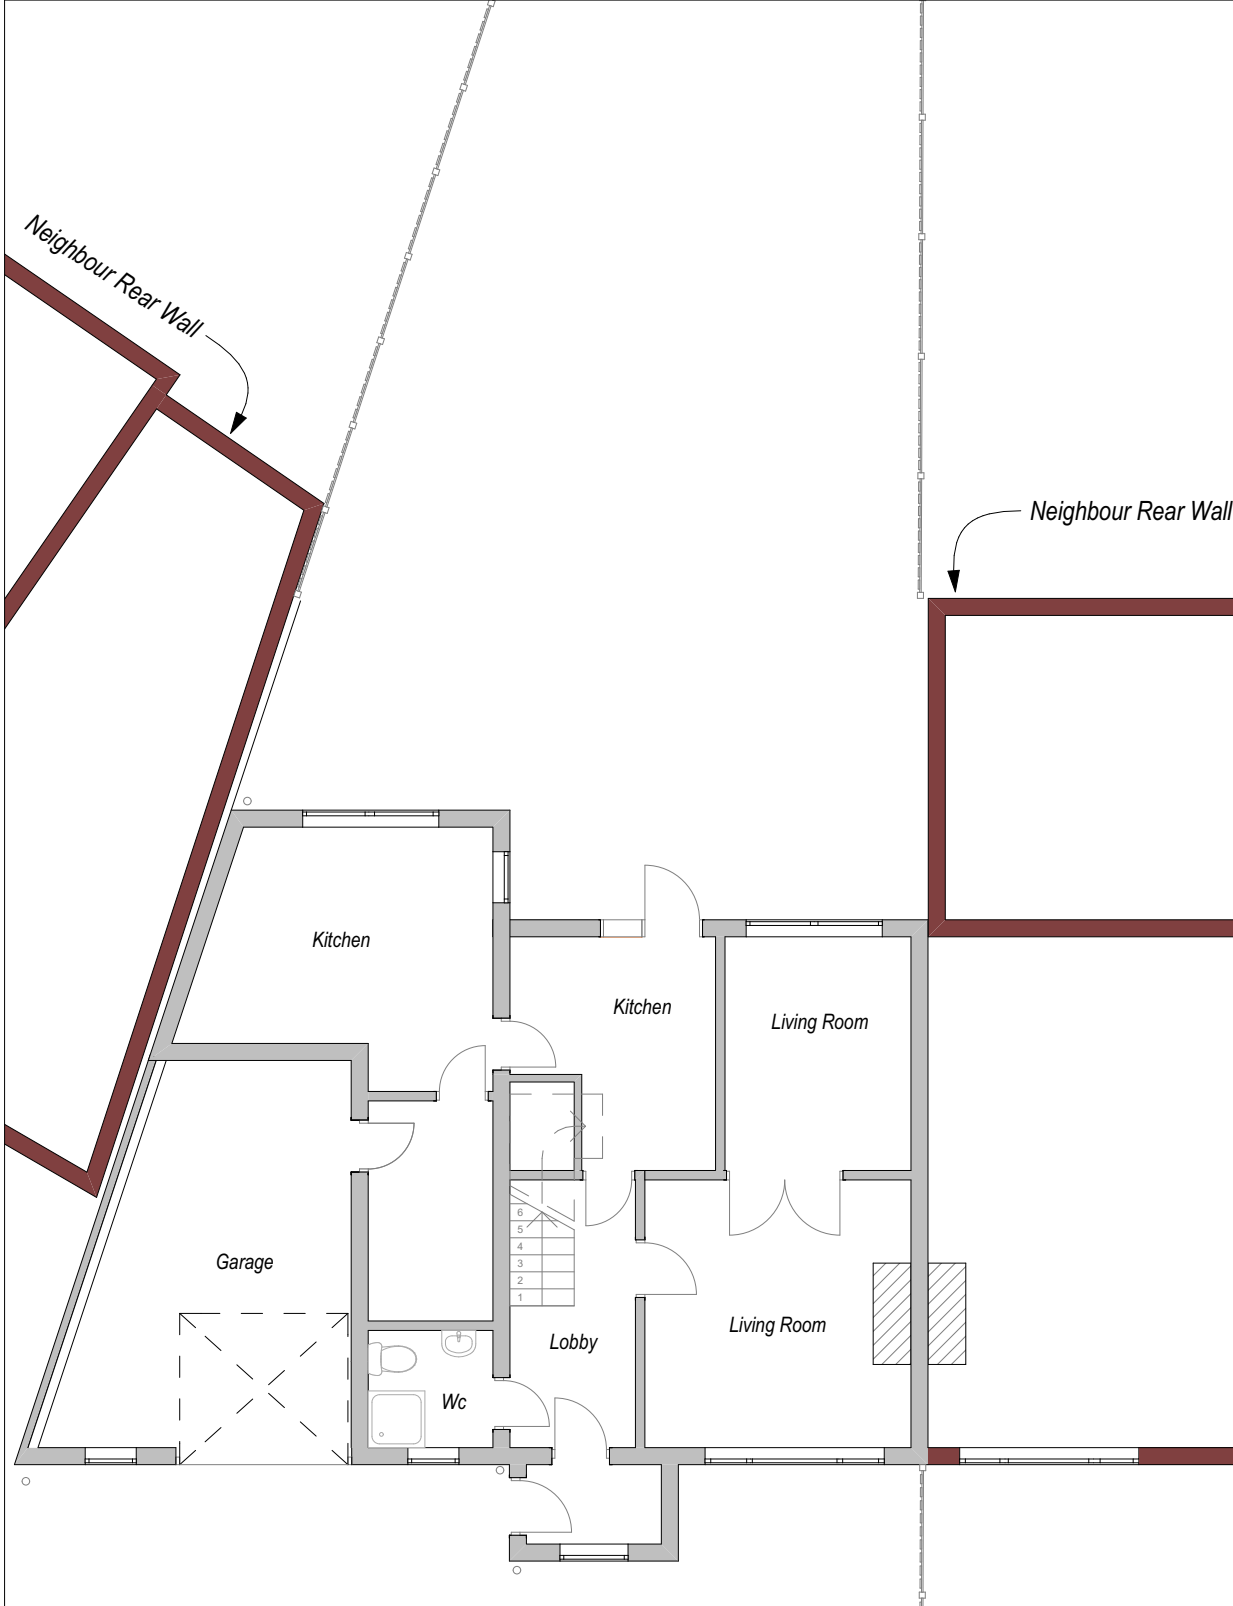

Existing Ground Floor Plan

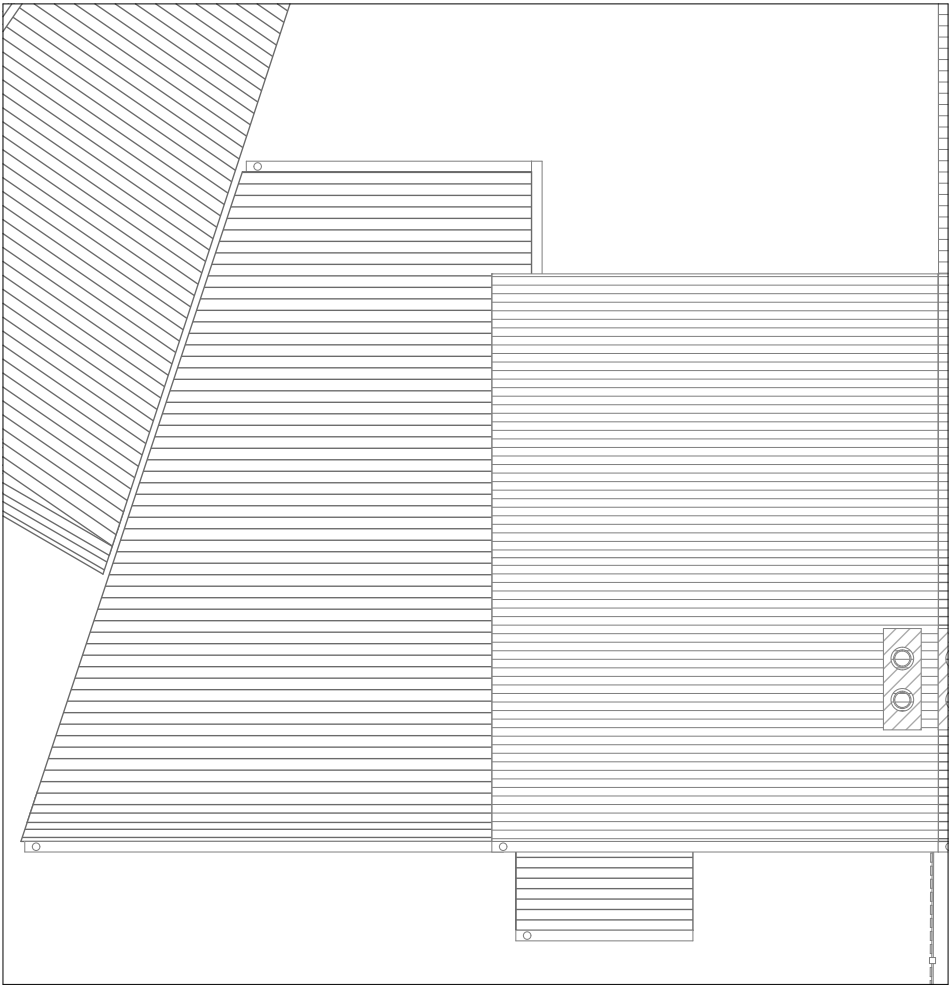

Existing Roof Plan

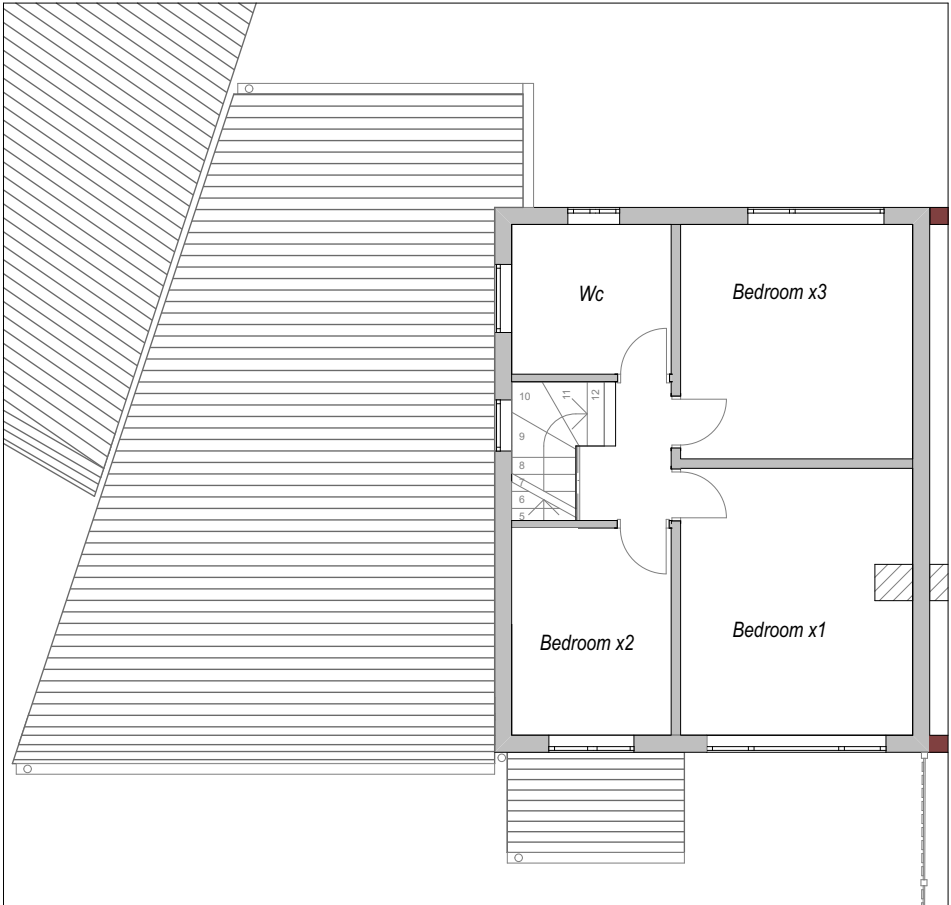


Existing First Floor Plan

© This drawing remains the property of The Keen Partnership and shall not be copied without prior written consent.

All dimensions to be checked on site and any discrepancies to be reported before work commences.

Notes:

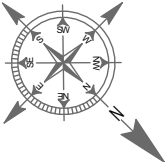

THE KEEN PARTNERSHIP

The Courtyard
Edinburgh Road
Reading RG30 2UA
Tel: 0118 9510 855
Fax: 0118 9510 866
chris@keenpartnership.co.uk
www.keenpartnership.co.uk

cabe
chartered association
of building engineers

RICS
The Royal Institution of
Chartered Surveyors

Client:

Mr & Mrs Fakhar Butt

Job Title:

**50 Taffway, Tilehurst, Reading,
RG30 4BA**

Drawing Title:

Existing Floor Plans

Drawing Date:

06-12-2018

Status:

PLANNING DRAWINGS

Issue Date:

15/03/2019

Drawn By:

DR

Scale:

1:100@A3

Job No:

8819

Drawing No:

PL-05

Rev: