


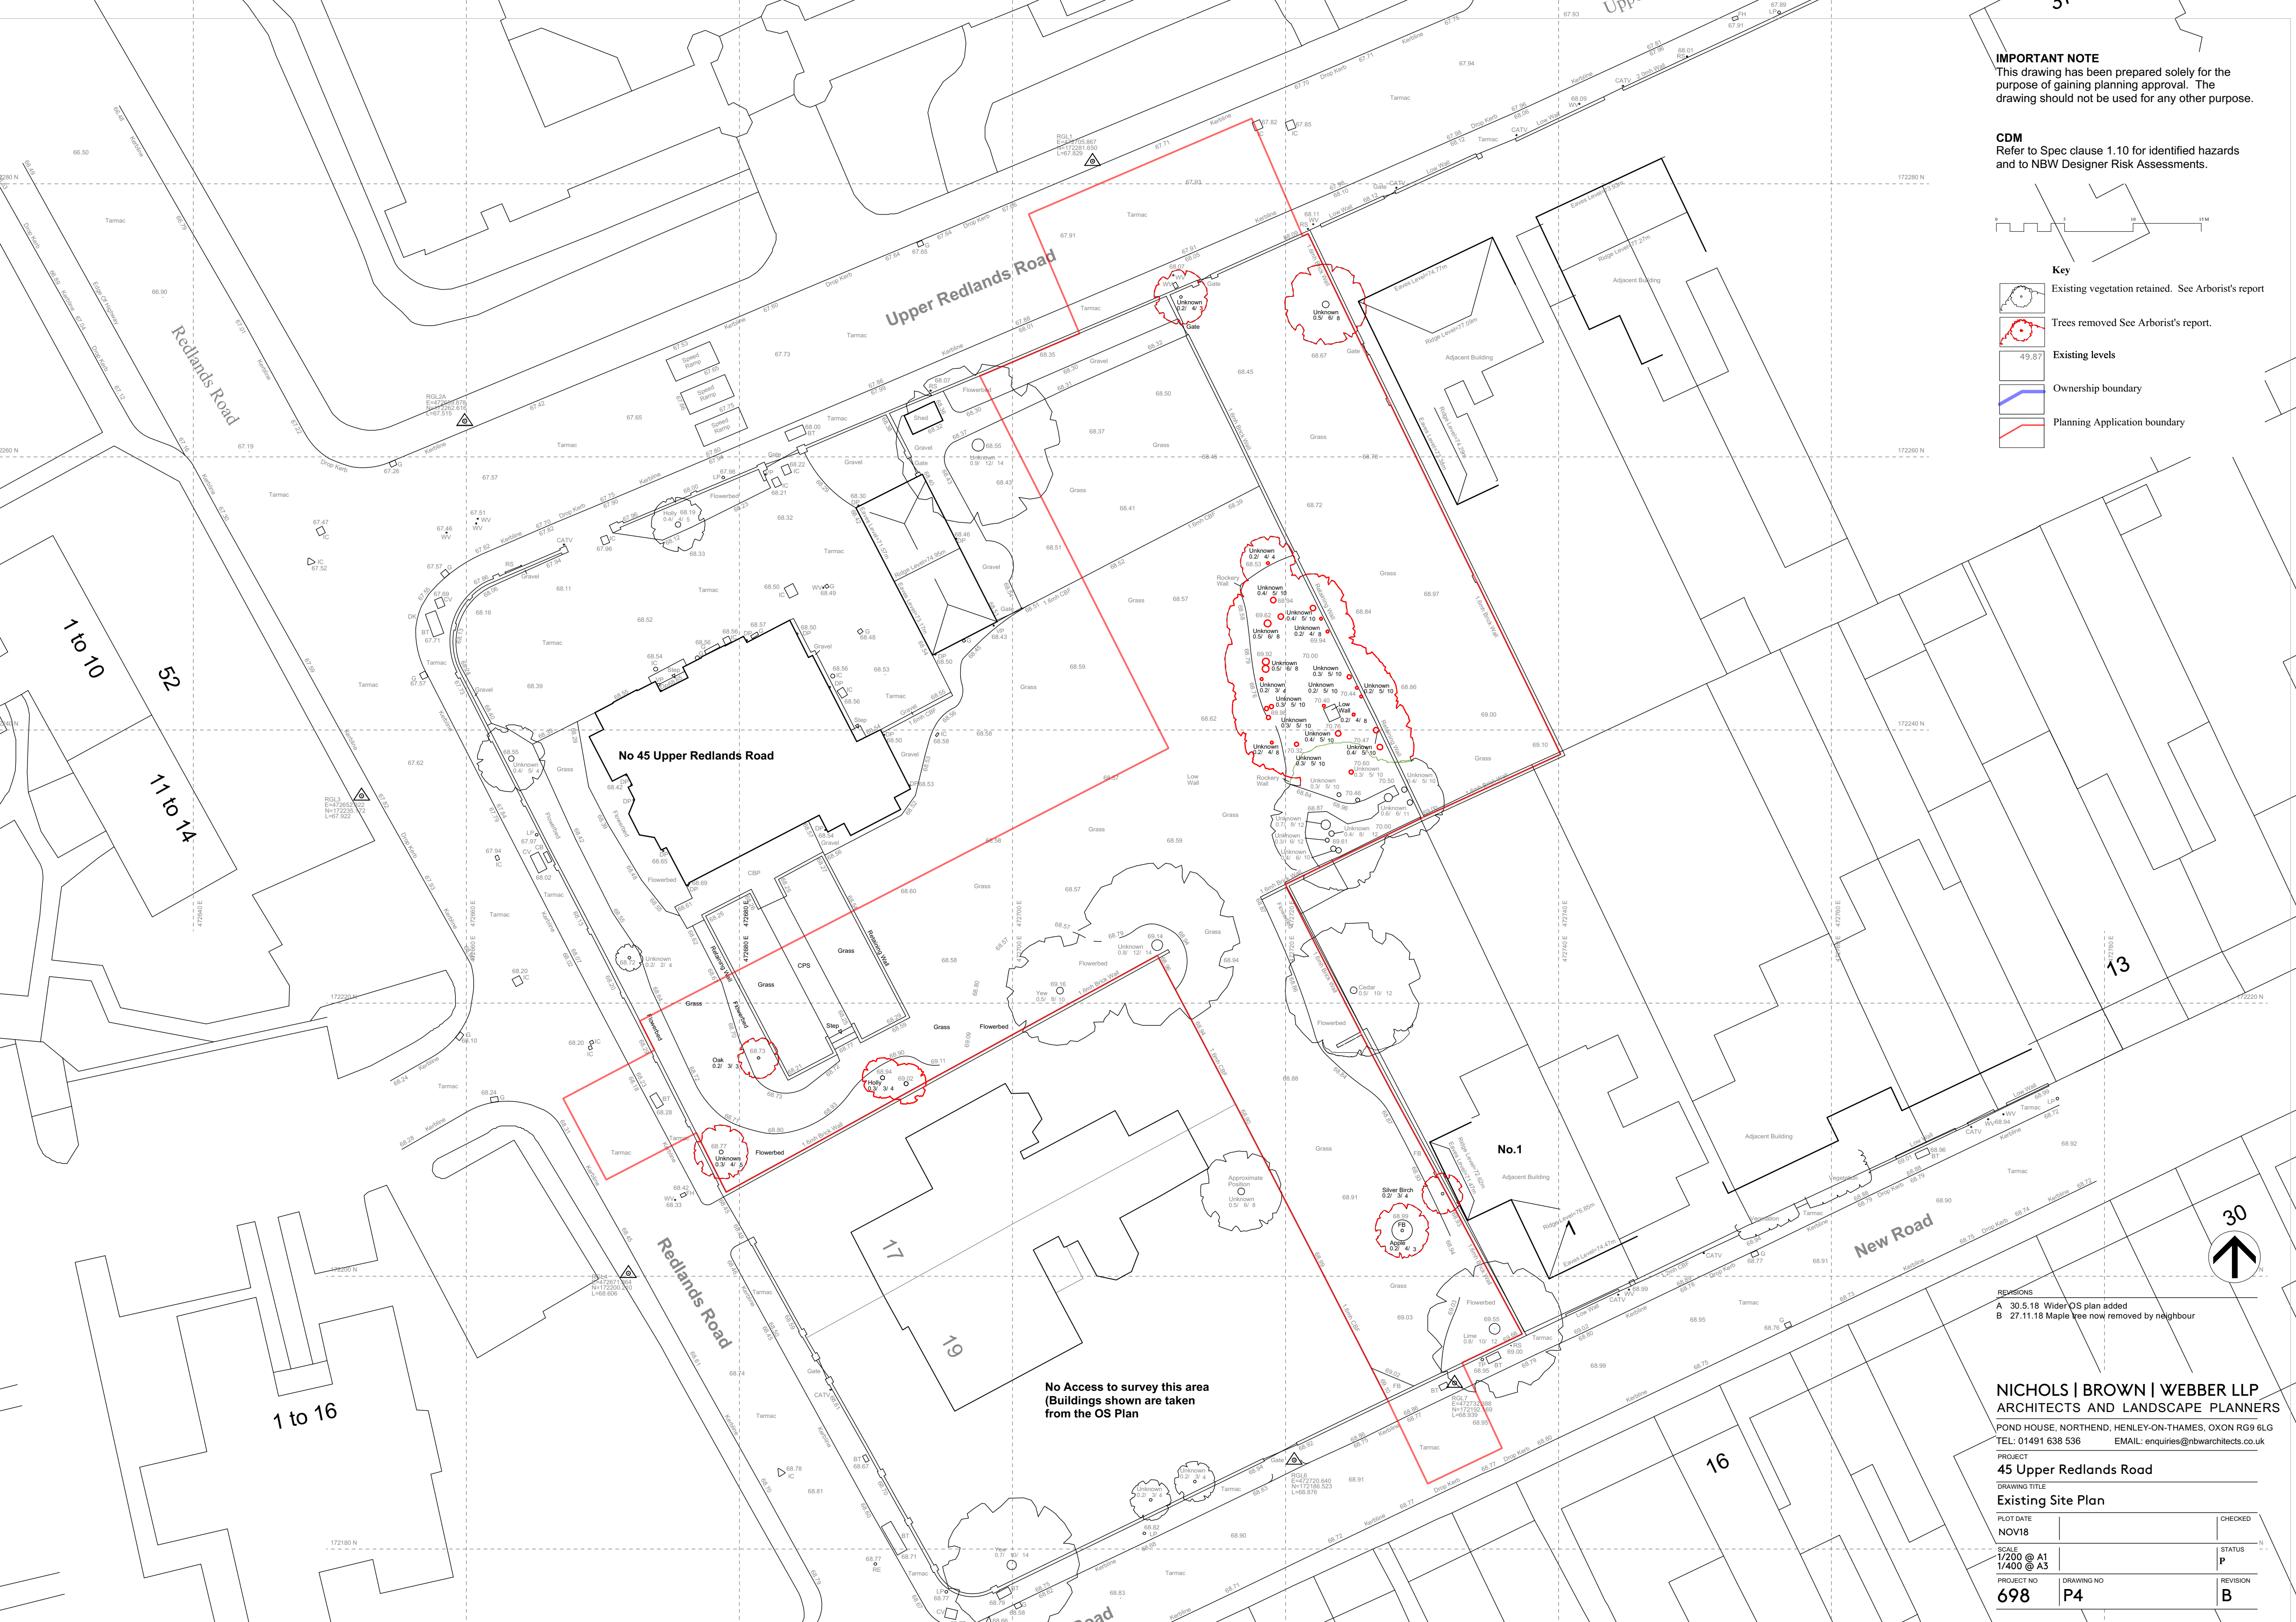

IMPORTANT NOTE
This drawing has been prepared solely for the purpose of gaining planning approval. The drawing should not be used for any other purpose.

CDM
Refer to Spec clause 1.10 for identified hazards and to NBW Designer Risk Assessments.

Key

- Existing vegetation retained. See Arborist's report
- Trees removed See Arborist's report.
- Existing levels
- Ownership boundary
- Planning Application boundary

REVISIONS
A 30.5.18 Wider OS plan added
B 27.11.18 Maple tree now removed by neighbour

NICHOLS | BROWN | WEBBER LLP
ARCHITECTS AND LANDSCAPE PLANNERS
POND HOUSE, NORTHEND, HENLEY-ON-THAMES, OXON RG9 6LG
TEL: 01491 638 536 EMAIL: enquiries@nbwarchitects.co.uk

PROJECT
45 Upper Redlands Road

DRAWING TITLE
Existing Site Plan

PLOT DATE	NOV18	CHECKED	
SCALE	1/200 @ A1 1/400 @ A3	STATUS	P
PROJECT NO	698	DRAWING NO	P4
		REVISION	B