


THIS DRAWING IS THE PROPERTY OF CHAMELEON
TECHNICAL SERVICES – CORNING /
REDISTRIBUTION BY CONSENT ONLY

DO NOT SCALE FROM THIS DRAWING IF IN
DOUBT ASK

THIS DRAWING IS FOR OBTAINING LOCAL
AUTHORITY PLANNING AND / OR BUILDING
REGULATIONS APPROVAL AND IS NOT A FULL
SPECIFICATION OF WORKS OR MATERIALS TO BE
EMPLOYED IN THE PROJECT.
THIS DRAWING MUST NOT BE ACTED UPON UNTIL
THE APPROPRIATE PLANNING AND BUILDING
REGULATION APPROVALS HAVE BEEN GRANTED.
ANY WORKS UNDERTAKEN BEFORE THE ABOVE
APPROVALS ARE IN PLACE ARE DONE SO
ENTIRELY AT THE CLIENTS OWN RISK

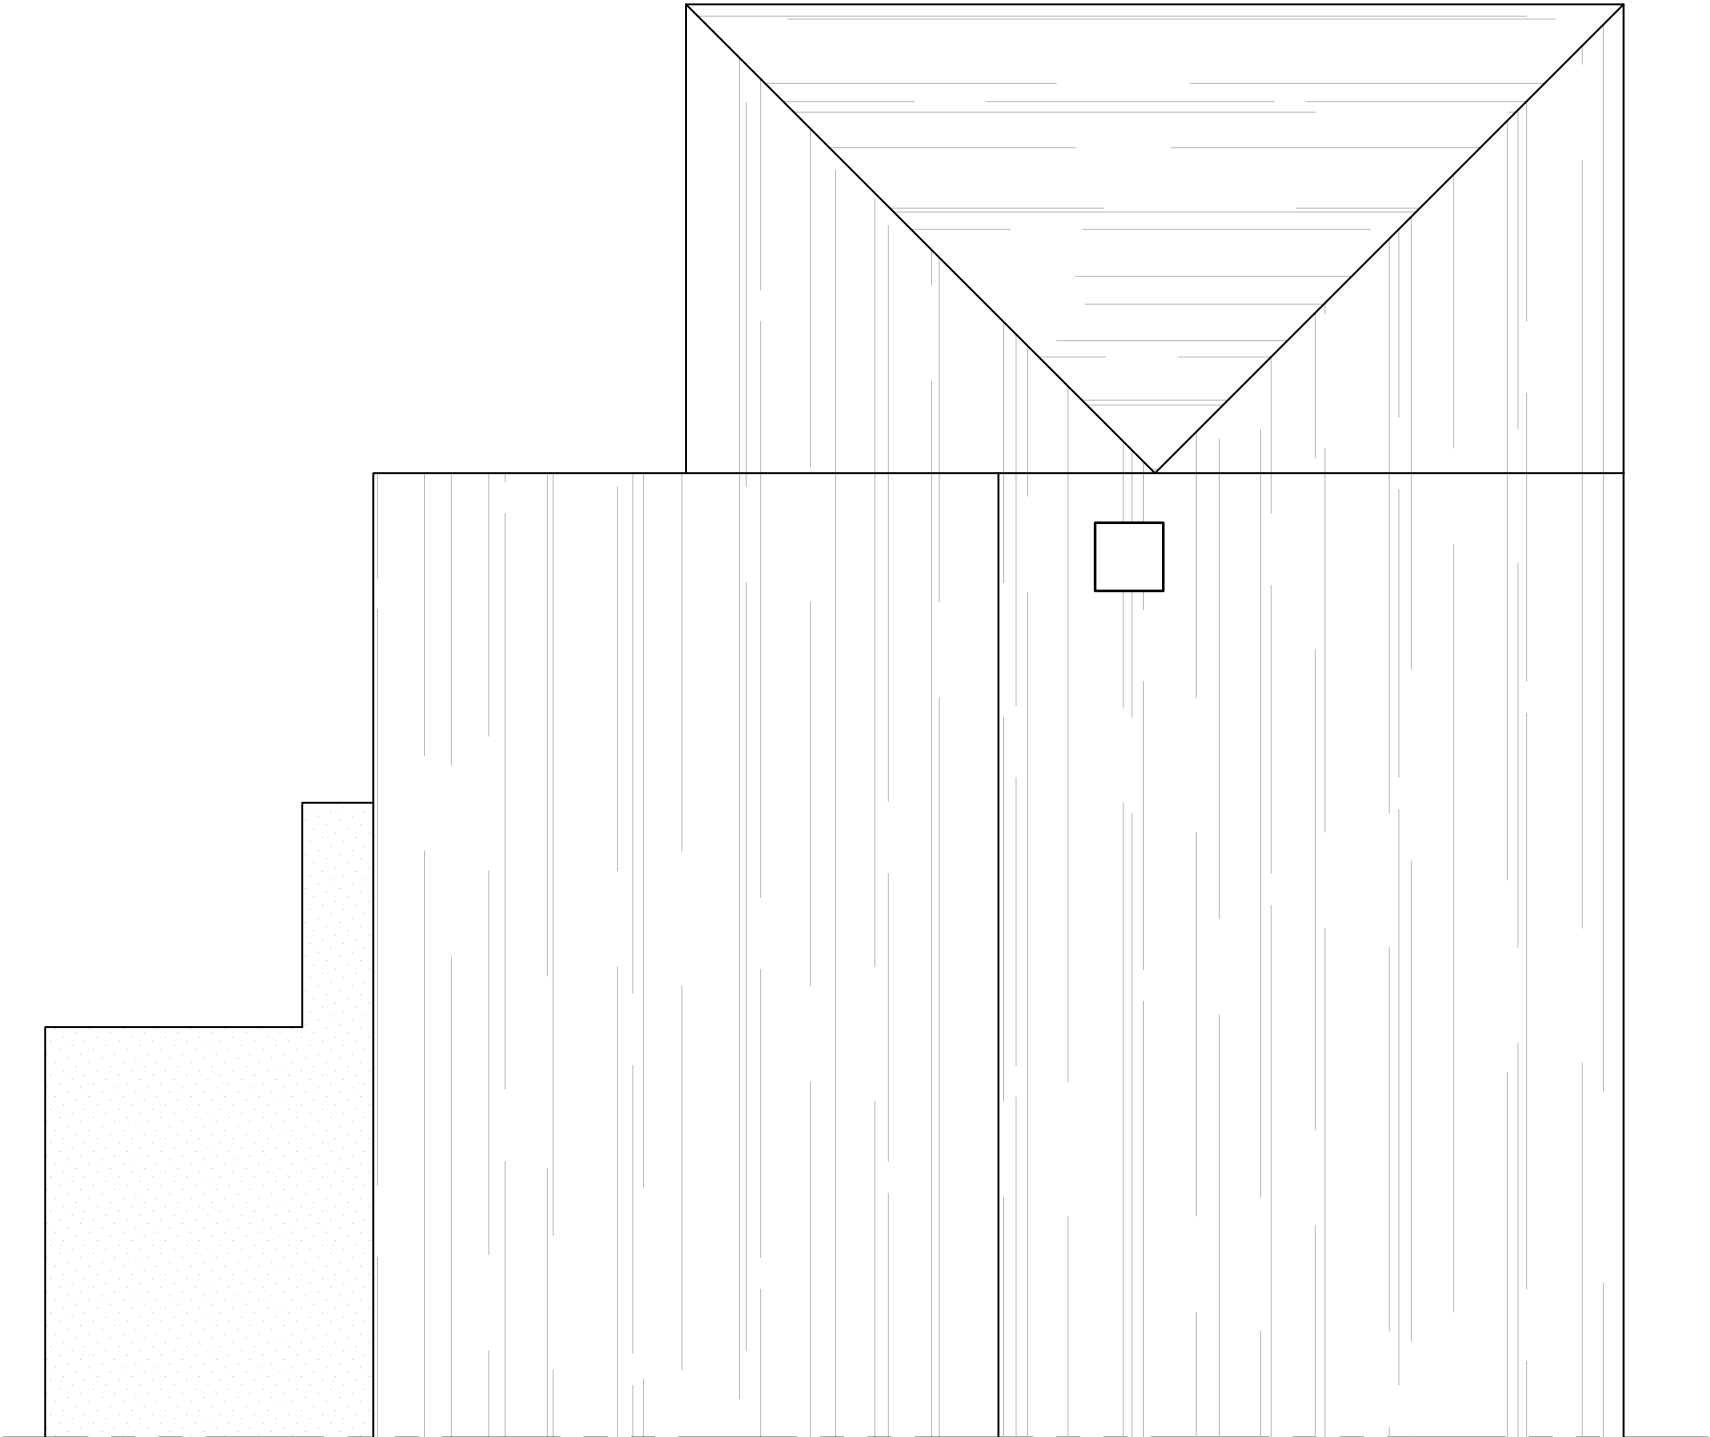

EXISTING ROOF PLAN
SCALE 1:50



1:50 Scale

CHAMELEON

TECHNICAL SERVICES

13 RUSSELEY GREEN
WOKINGHAM
BERKSHIRE
ENGLAND RG40 3HT

Tel : 0118 979 8914
Mobile : 07795 104501
Email : kath.g webb@btinternet.com

CLIENT
MR P GOSWELL

JOB TITLE
**9 CORINNE CLOSE
WHITLEY WOOD
READING
BERKSHIRE
RG2 8AA**

DRAWING TITLE

EXISTING ROOF PLAN

SCALES AT A2		
1:50		
DATE	DRAWN BY	CHECKED BY
APR 2019	KW	
DRG. NO.	REV.	
CORINNE-03		