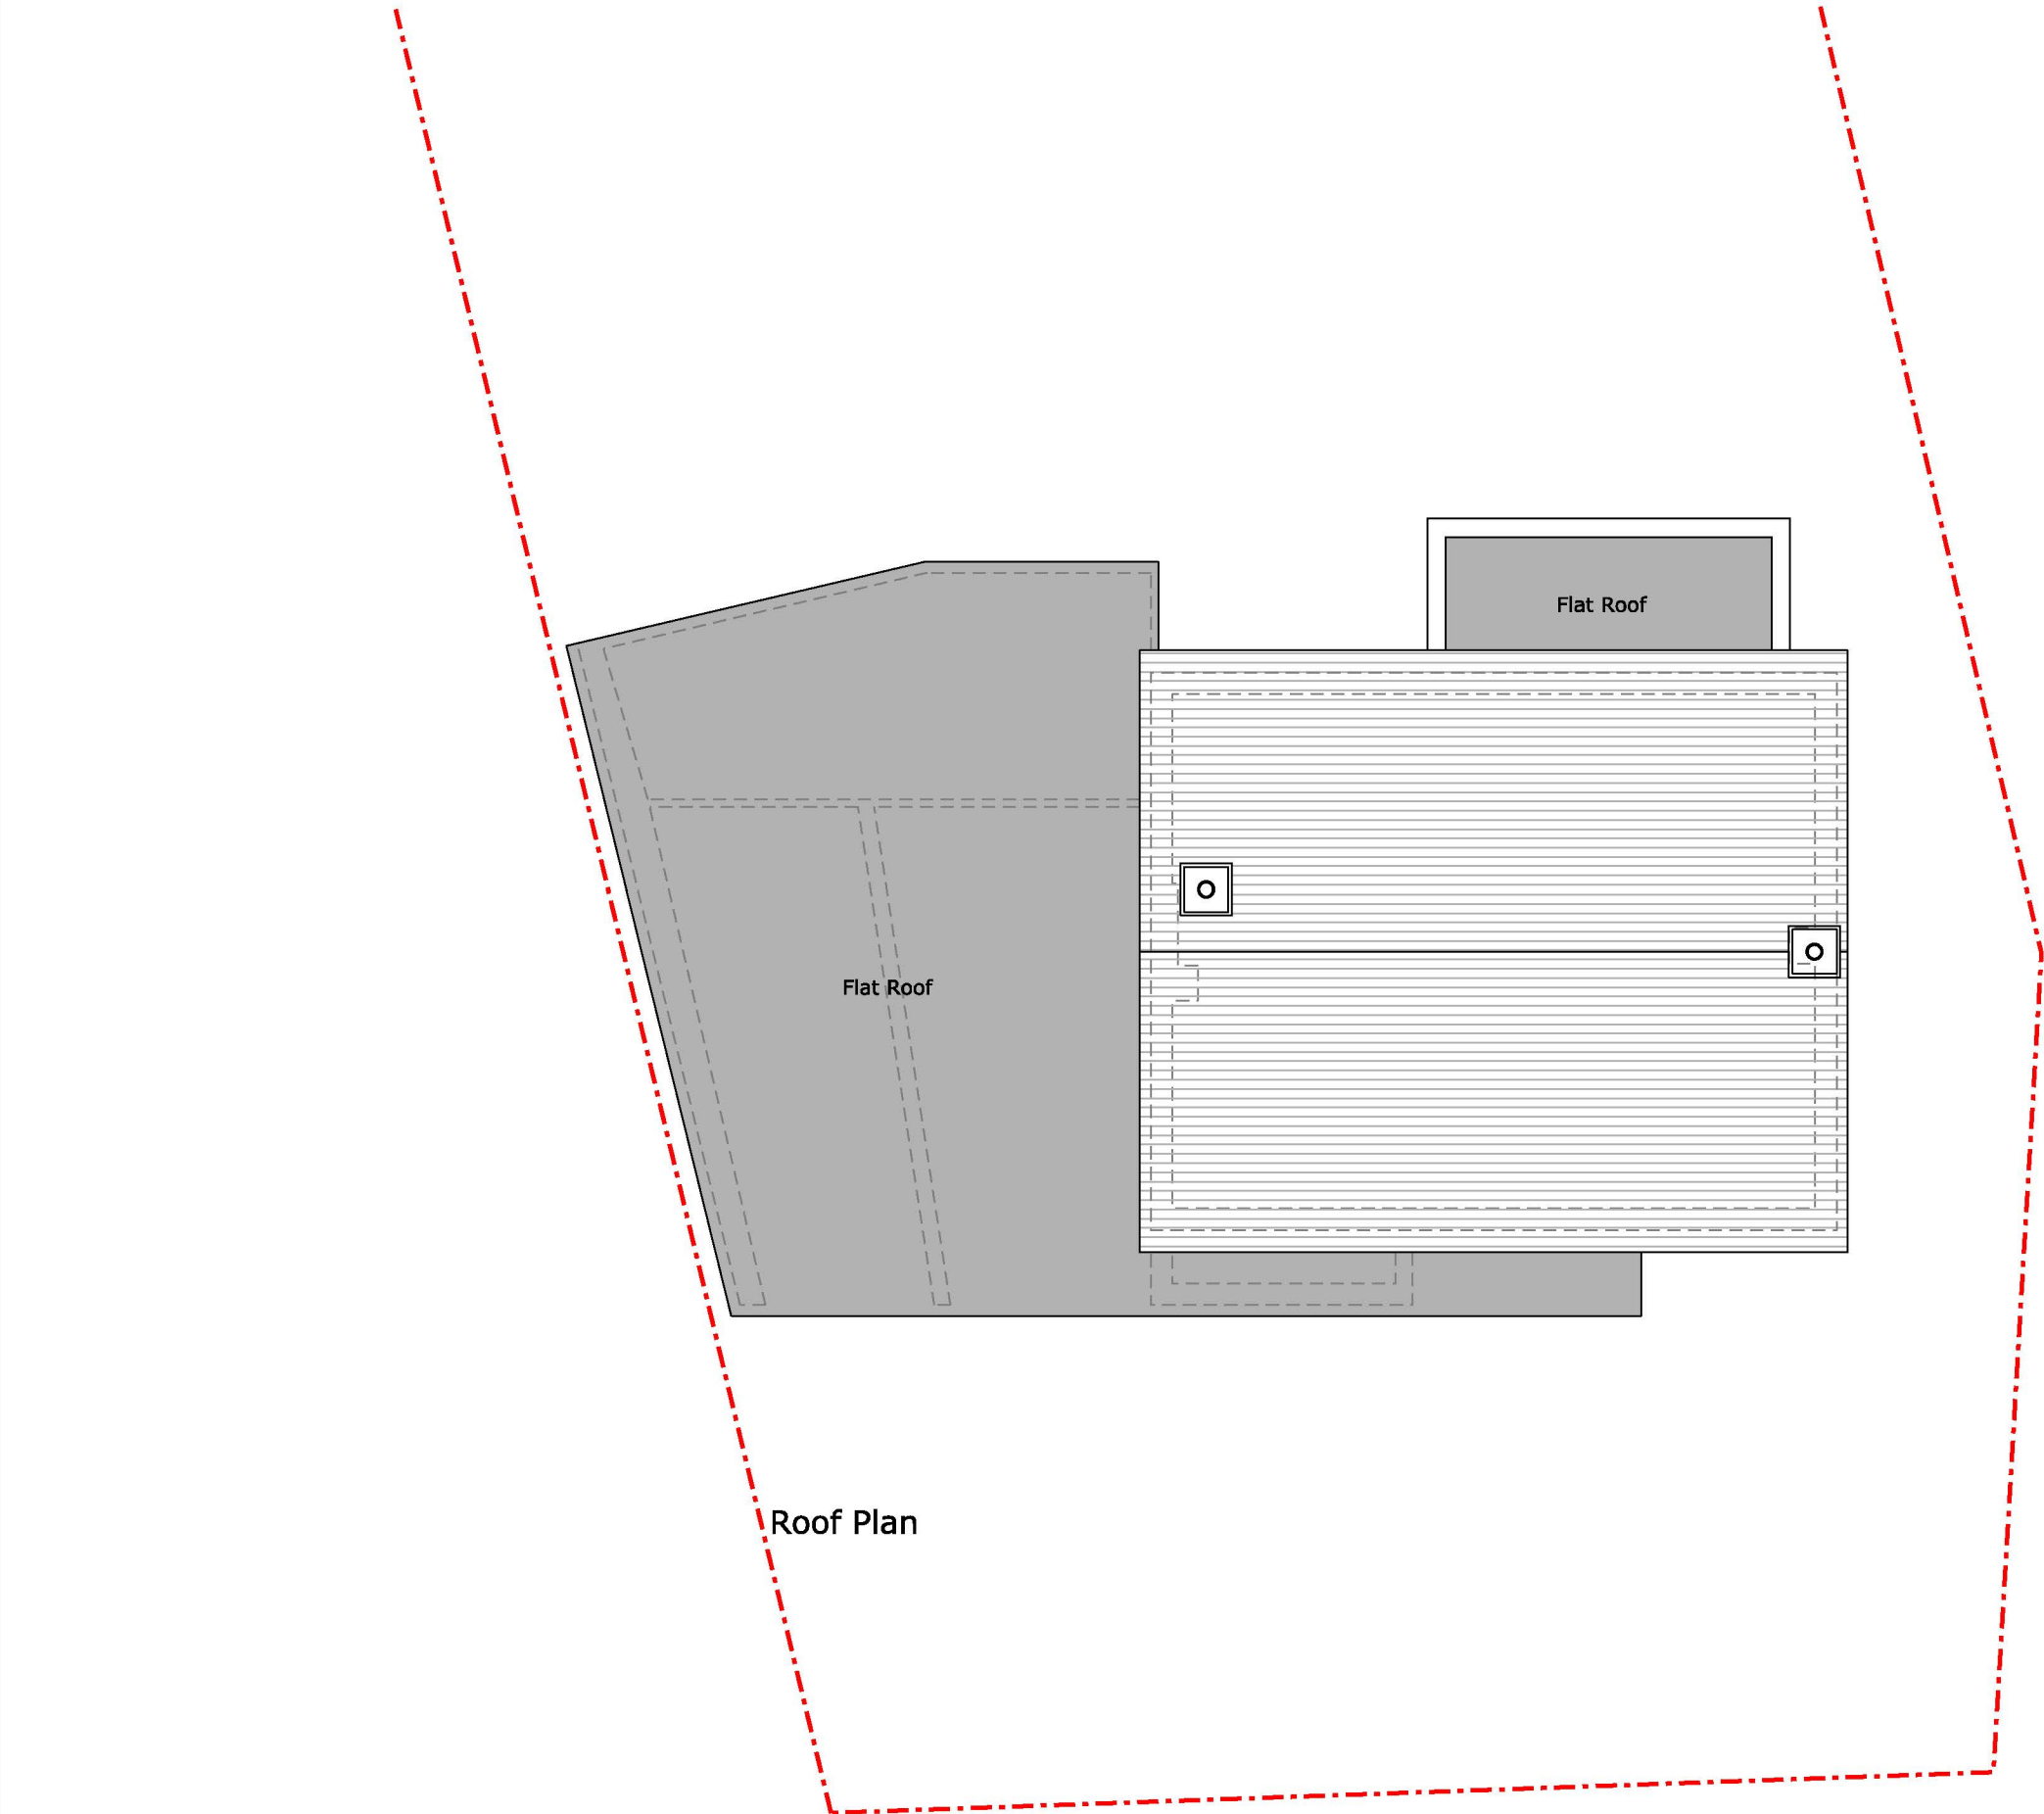


Copyright in design and this drawing is the property of Resi.

Reproduction in whole or in part is forbidden without written sanction of Resi.

All dimensions to be cross-checked on site prior to completing a Building Regulations package, structural engineering, the party wall process and construction.

Print to scale (as actual size)

NOTES

REV:	Rev	Rev Note	Date
	-	Planning Issue	02/09/19

KEYS	
	Boundary line
	Proposed walls
	Existing walls
	Existing removed
	Rooflight



JOB TITLE

GROUND FLOOR REAR EXTENSION,
SIDE EXTENSION, FRONT PORCH
AND ALL ASSOCIATED WORKS AT 21
ROSEHILL PARK

STATUS

PLANNING

CLIENT

IAN ROBERTSON

DRAWING TITLE

EXISTING FLOOR PLAN

SCALE	1/100 @ A3	DRAWN	HD
DATE	APR 2019	CHECKED	YK
DRAWING NO.	1259 - 103	REV.	-