

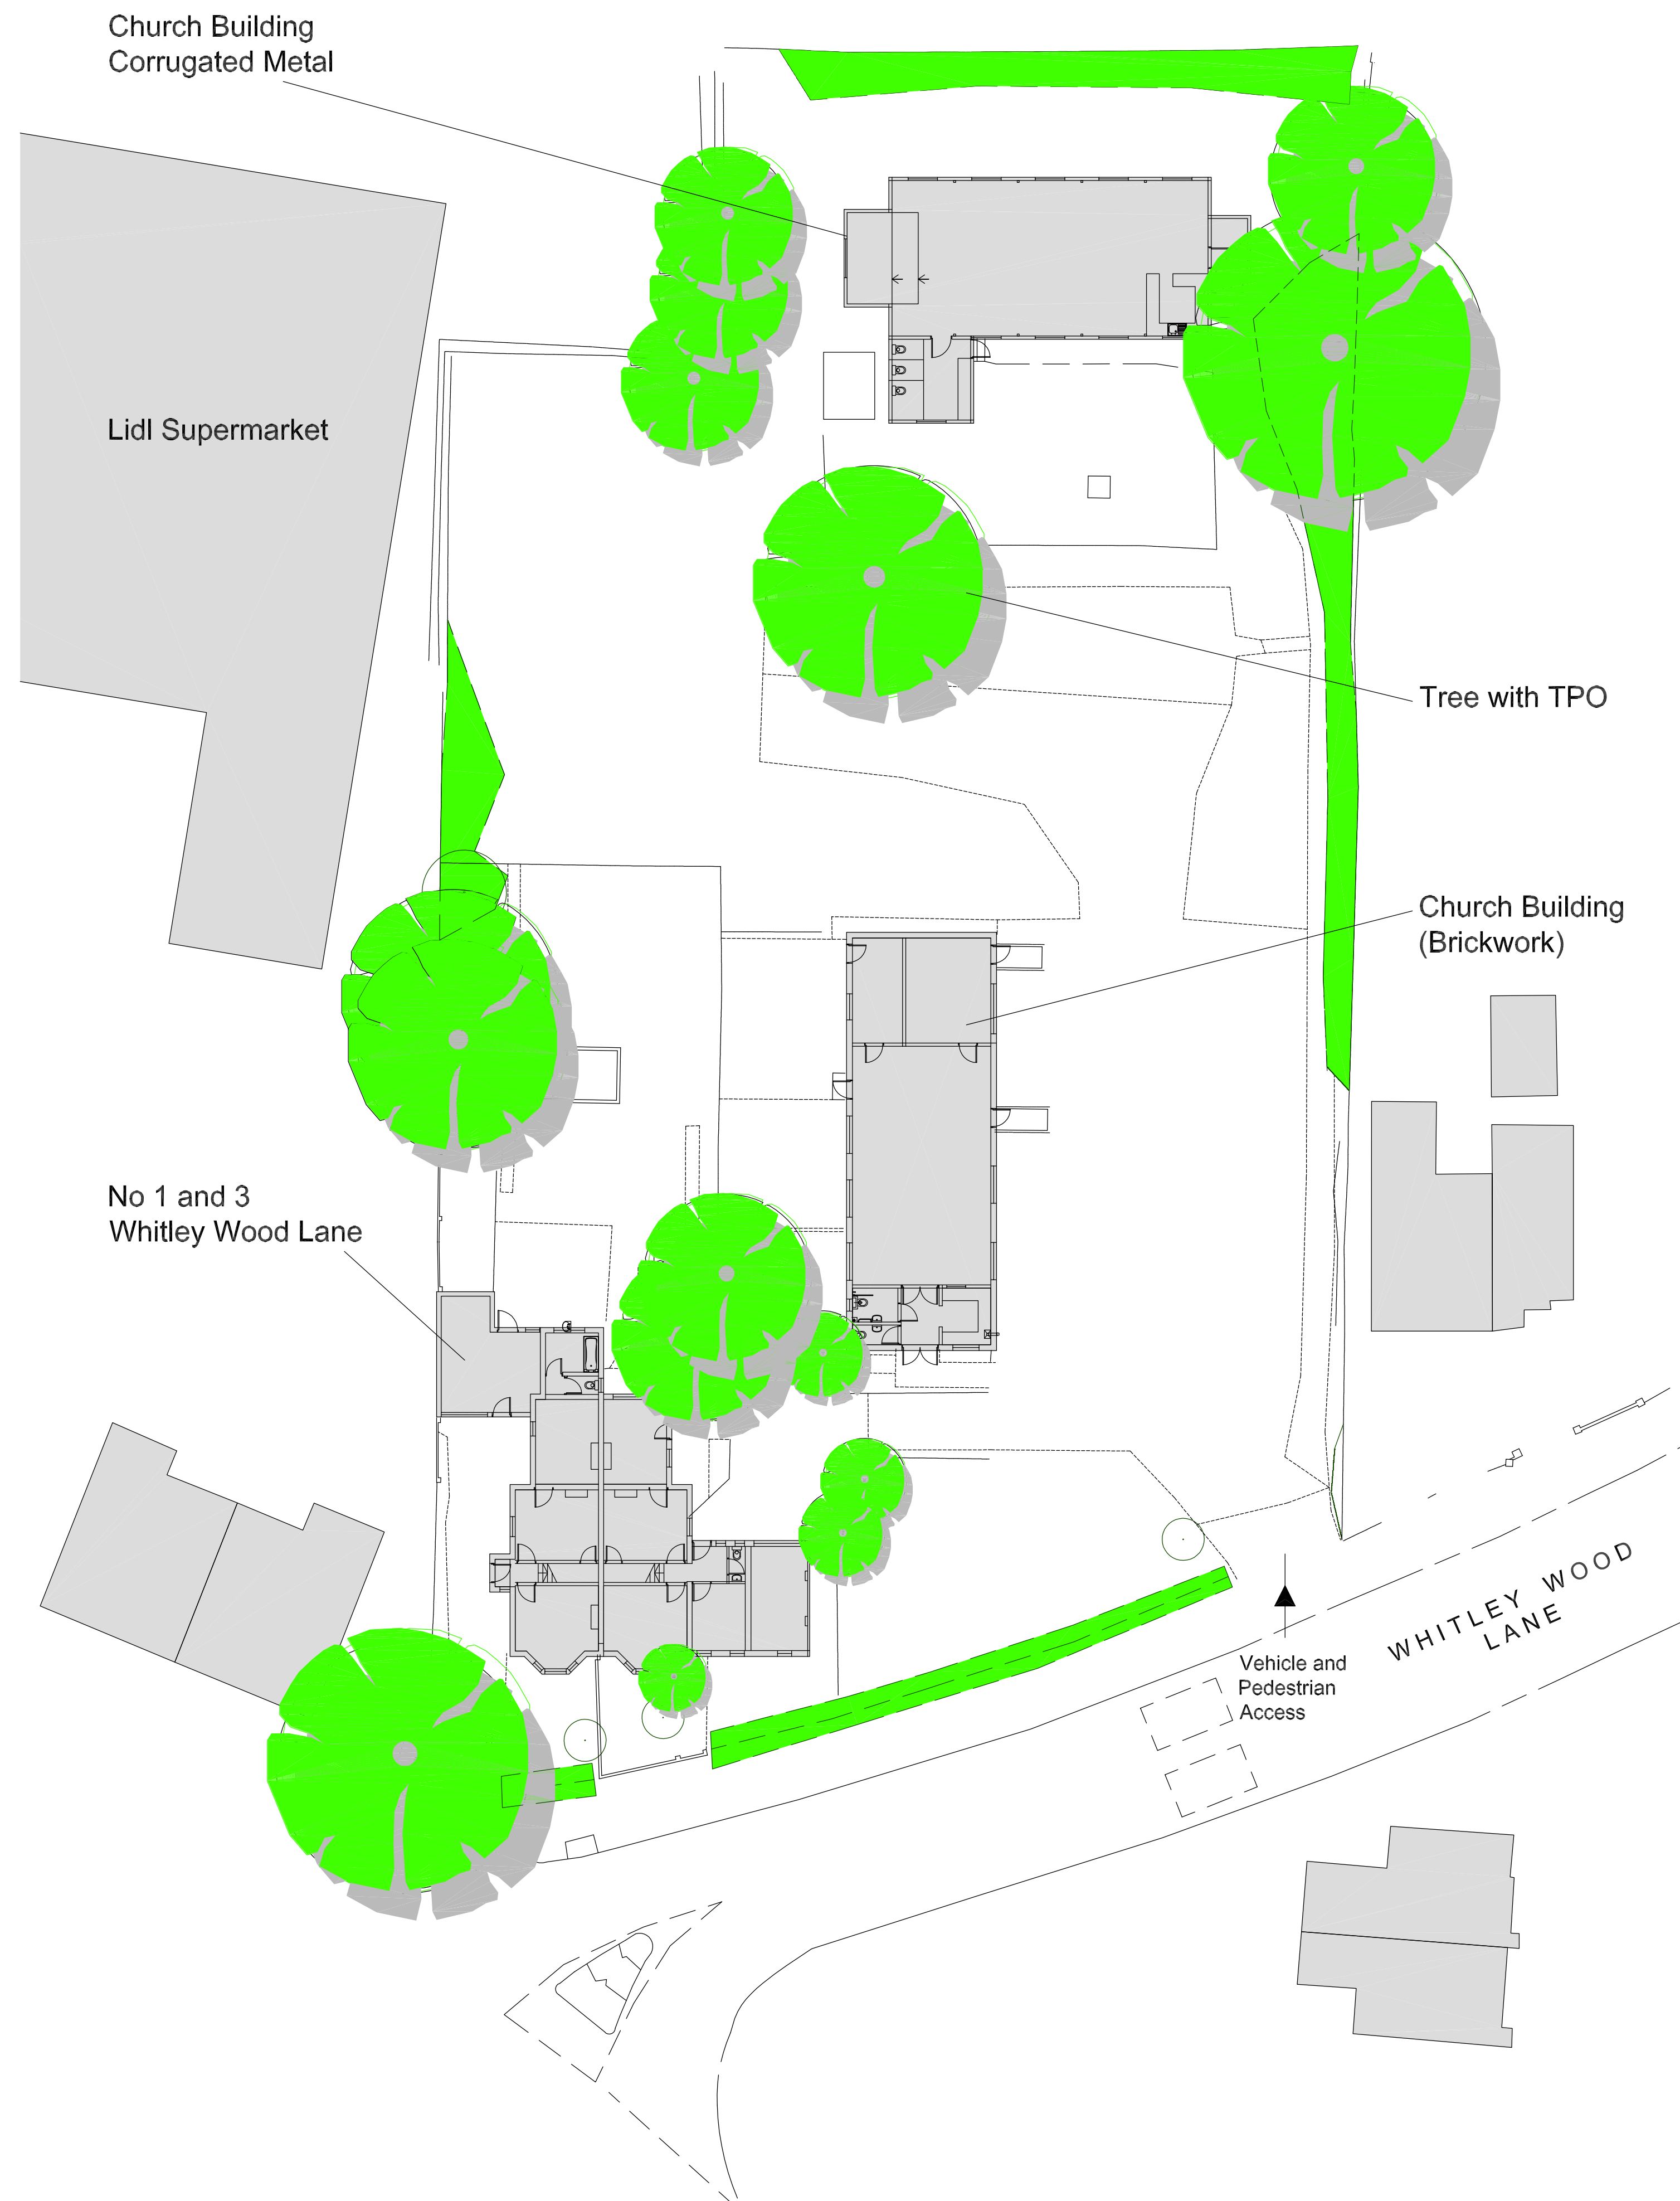


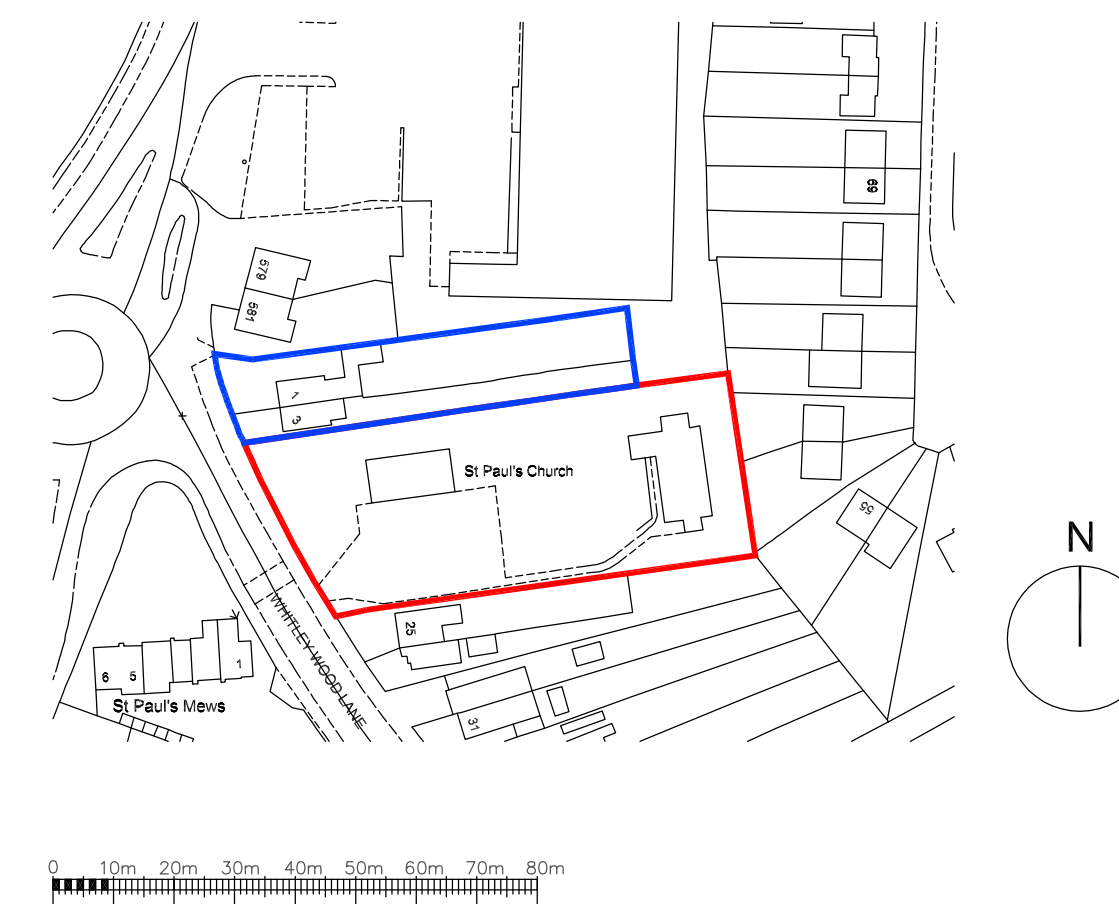


Existing Site Plan
Scale 1:200

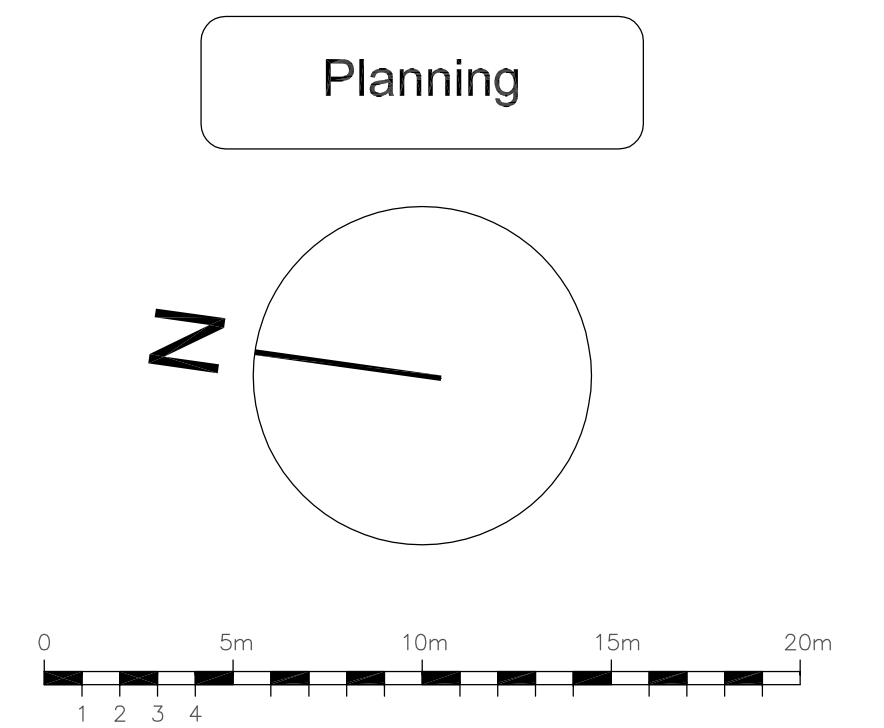

Location Plan
Scale 1:1250

REV	DESCRIPTION	DATE
CLIENT		
St Paul's Church, Whitley Wood		
PROJECT		
New Church Centre and New Health Centre		
TITLE		
Existing Site Plan and Location Plan		
SCALE		DRAWN BY
1:200 @ A1, 1:400 @ A3		
DATE	DRAWING NO.	REV.
July 2019	1861/P Ex01	

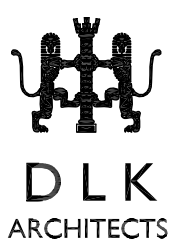

Chiltern Chambers, St Peter's Avenue
Caversham, Tel 0118 944 9856
enquiries@dlkarchitects.com