


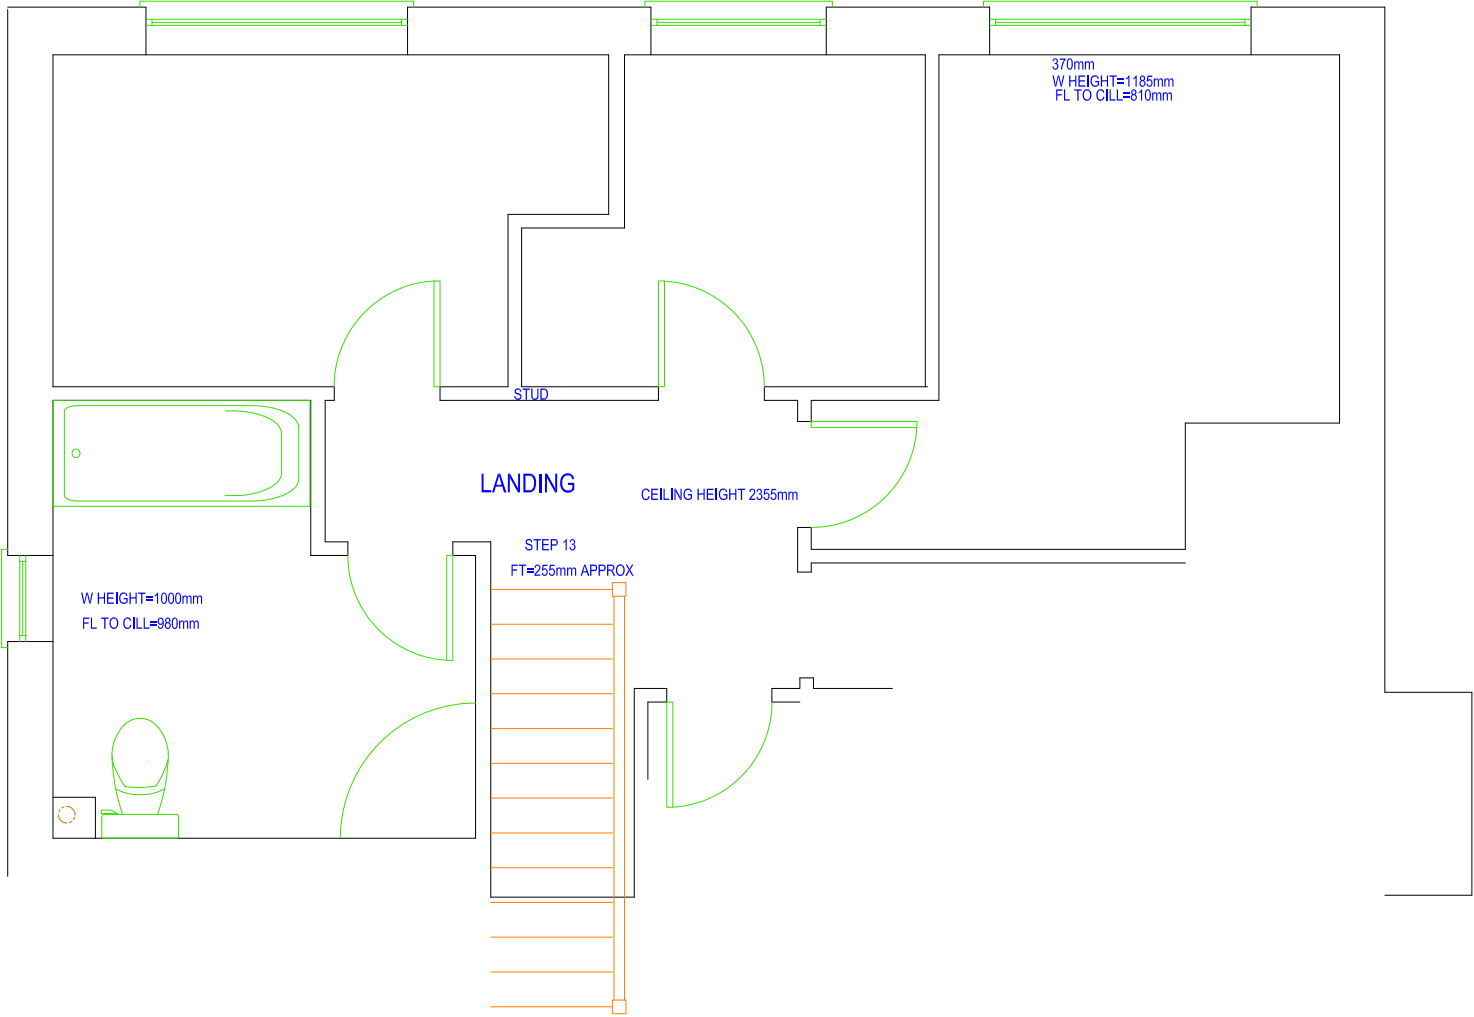

EXISTING PARTIAL FIRST FLOOR PLAN 1:50 @ A3

IF IN DOUBT - ASK
COPYRIGHT AZTECH ARCHITECTURE LTD
RESPONSIBILITY IS NOT ACCEPTED FOR ERRORS MADE BY OTHERS IN SCALING FROM THIS DRAWING
ALL DIMENSIONS, LEVELS AND ANGLES TO BE CHECKED ON SITE BY CONTRACTOR
ALL BOUNDARIES ARE ASSUMED AND WE ACCEPT NO LIABILITY FOR BOUNDARY INACCURACY
YOU ARE REMINDED OF YOUR RESPONSIBILITIES UNDER THE PARTY WALL ETC. ACT 1996 WHERE APPLICABLE
ALL DRAIN RUNS EXISTING AND PROPOSED ARE TO BE VERIFIED ON SITE DUE TO RESTRICTED ACCESS - ENSURE ALL CONNECTIONS MADE TO CORRECT SYSTEMS

AZTECH ARCHITECTURE LTD	T: 0117 907 1465	CLIENT: FREEMAN	SCHEME:	REVISION:
	T: 0208 535 1036	SITE:	SINGLE STOREY EXTENSION TO THE REAR	X
	W: www.123plans.co.uk	44 HUNTERS CHASE, CAVERSHAM, RG4 7XH	TO BE READ IN CONJUNCTION WITH: AZ-2024-S001	
	E: mail@123plans.co.uk		DRAWING NUMBER: AZ-2024-D002	
			DATE: 4TH FEBRUARY 2019	