



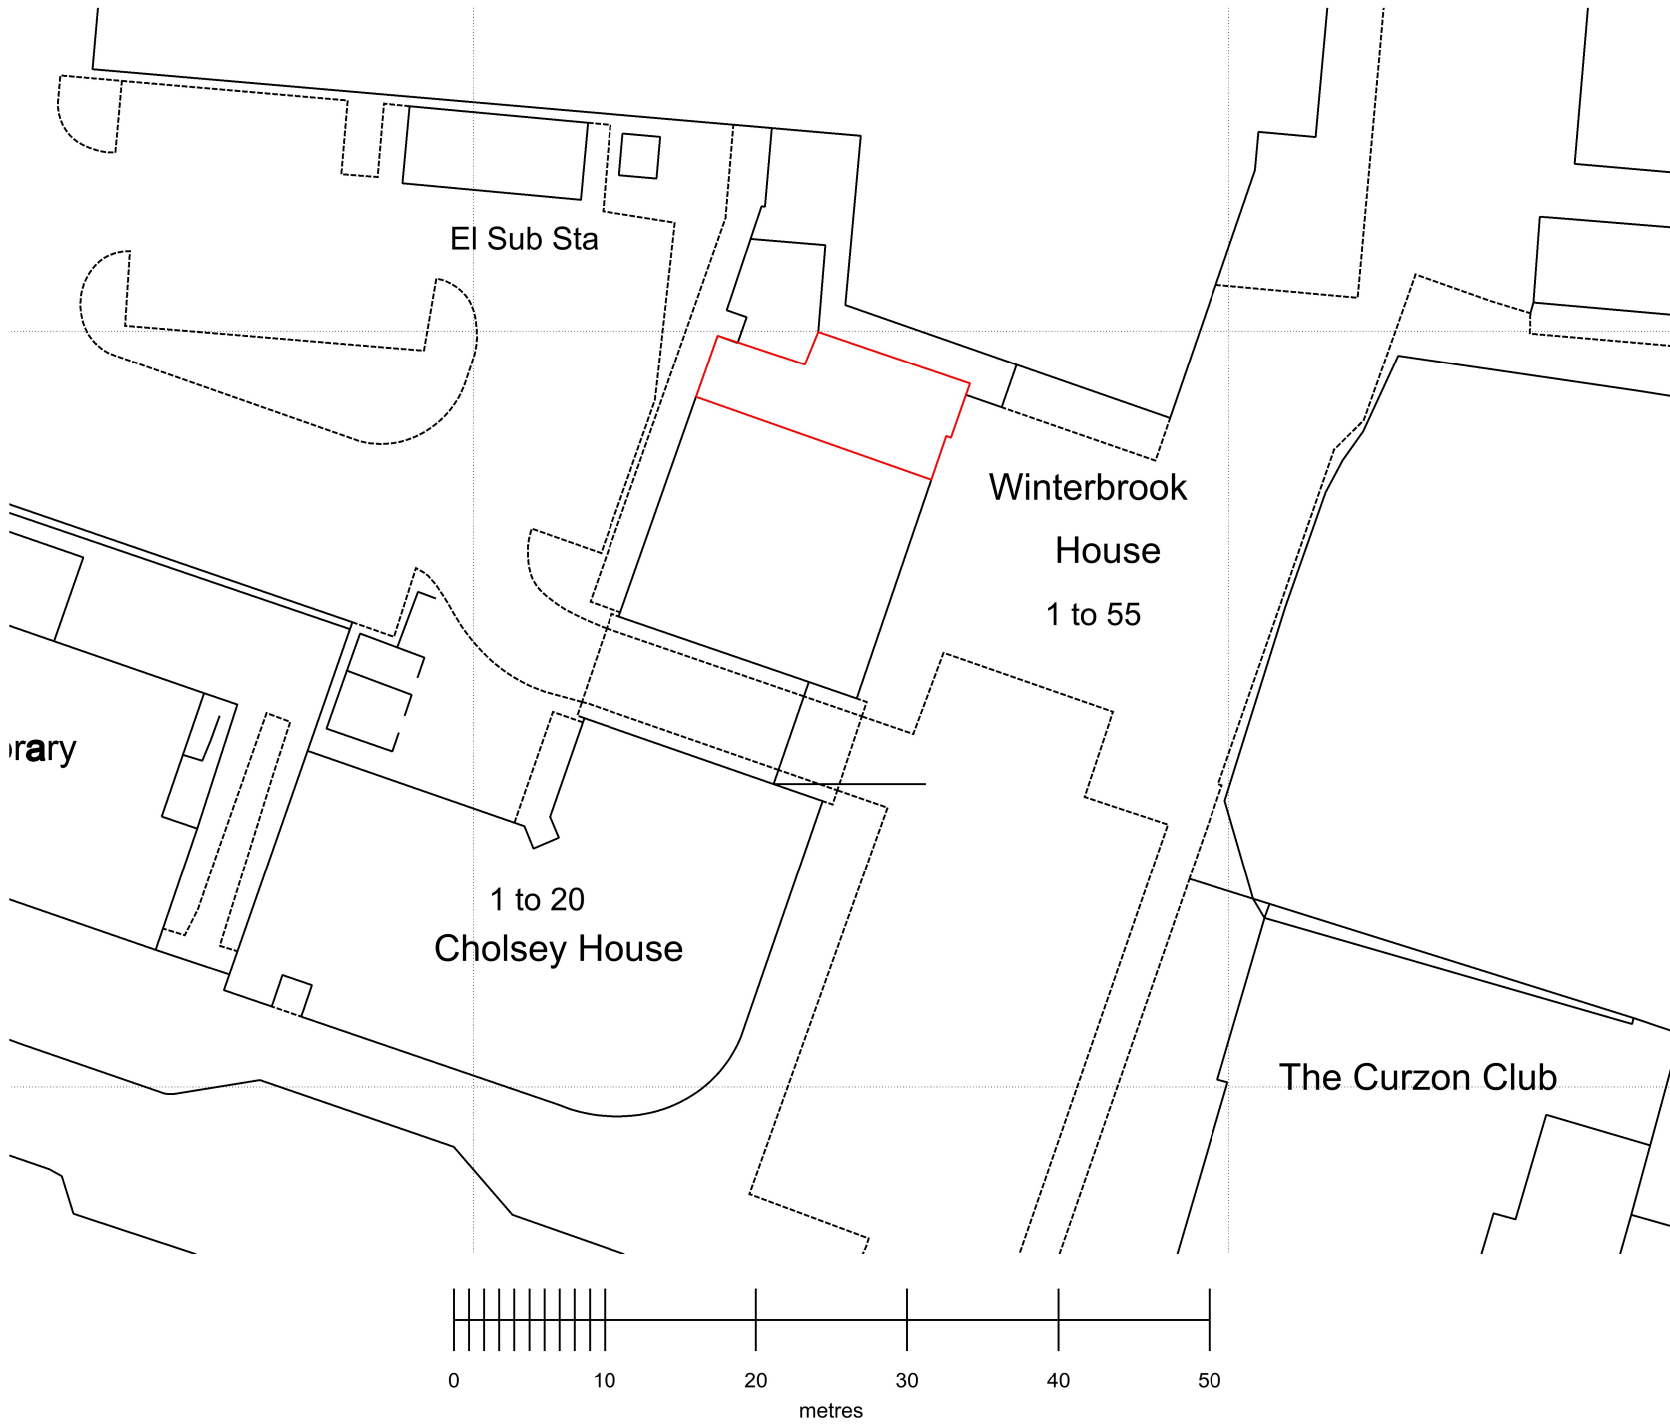

Site Plan
(1:500@A3)

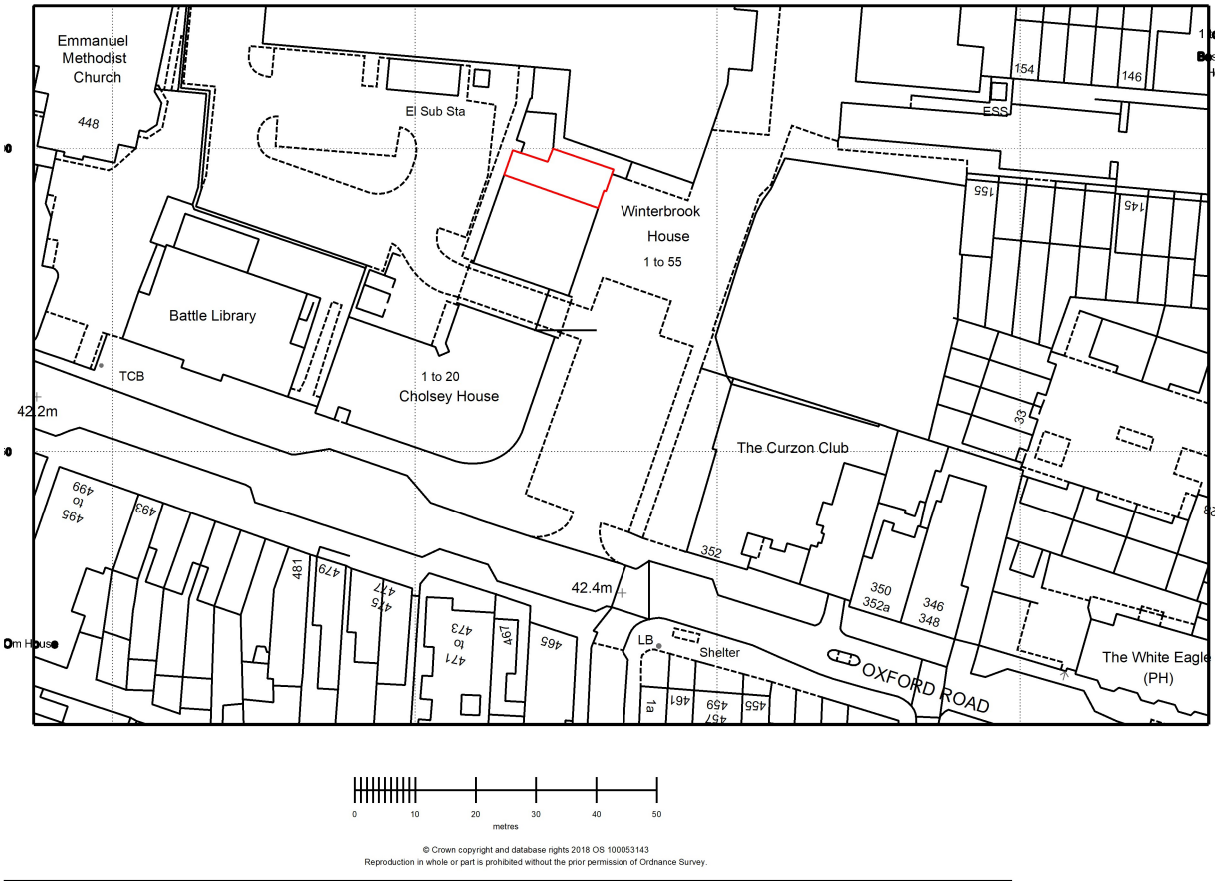

© Crown copyright and database rights 2018 OS 100053143
Reproduction in whole or part is prohibited without the prior permission of Ordnance Survey.

Location Plan
(1:1250@A3)



Rev	Date	Description
T V S Thames Valley Surveying		
Greenbank, University of Reading, London Road Campus, London Road, Reading, RG1 5AQ T. 01189 869 531 W. www.thamesvalleysurveying.co.uk		
Client:	Mathouse BJJ	
Project:	Unit 7, 1 Cholsey House	
Title:	Site and Location Plan	
Drawn by	JA	
Date	14/02/19	
Scale:	As Shown @ A3	
Drawing Ref:	A103	