



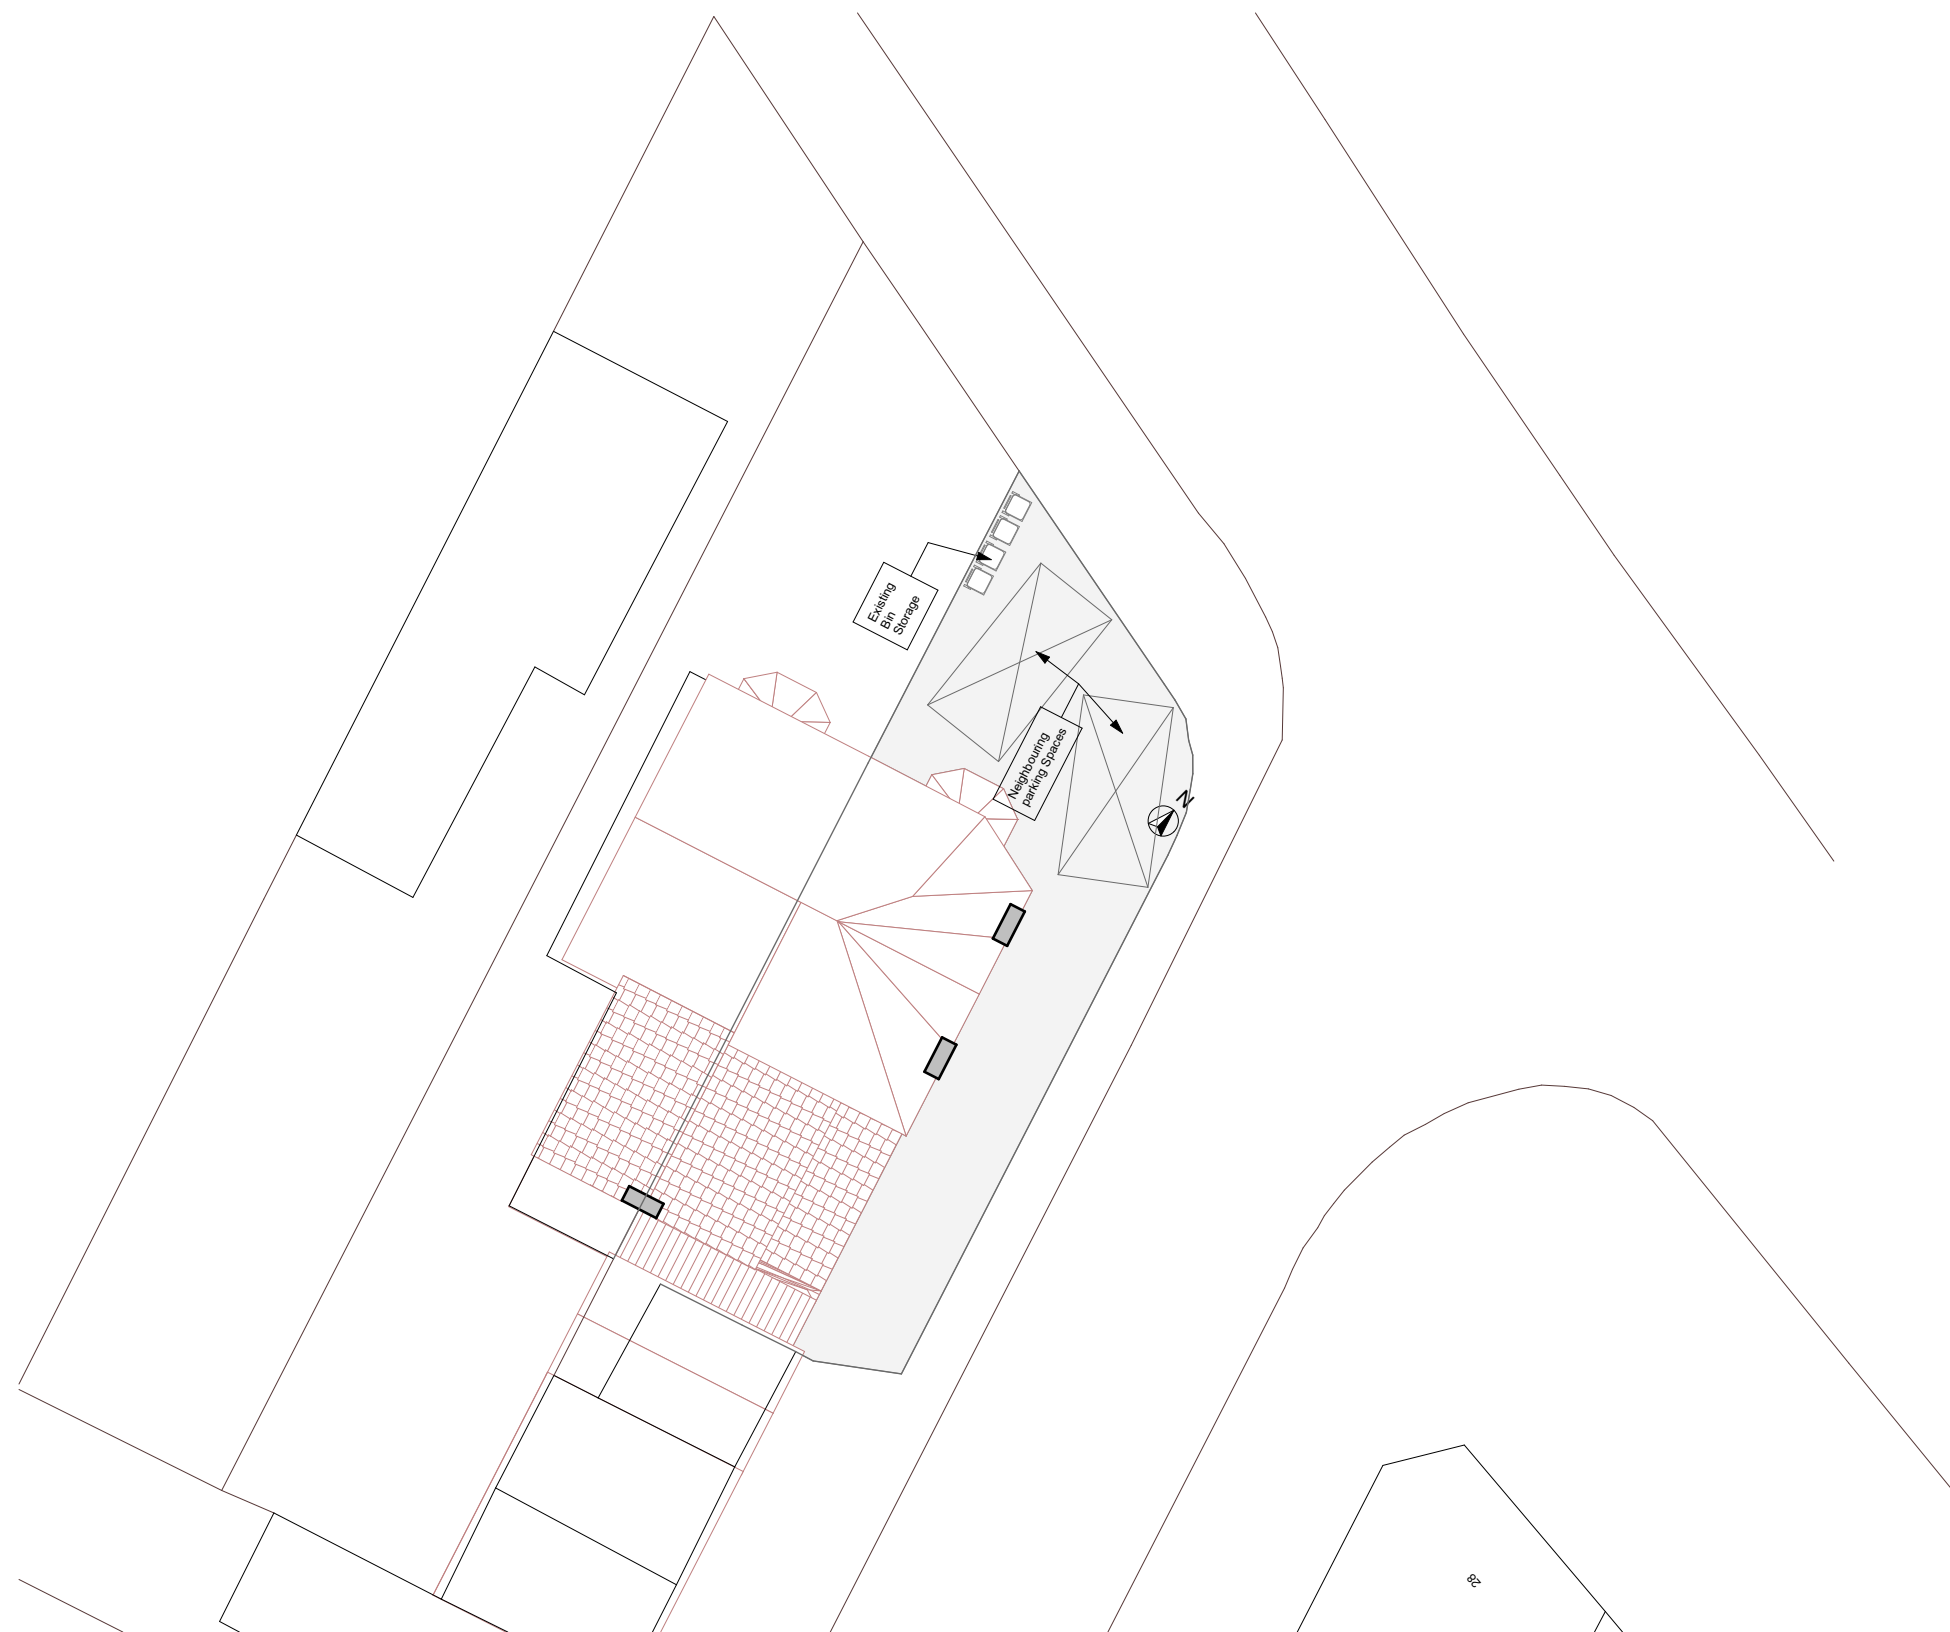


© This drawing remains the property of The Keen Partnership and shall not be copied without prior written consent.

All dimensions to be checked on site and any discrepancies to be reported before work commences.

 

Notes:

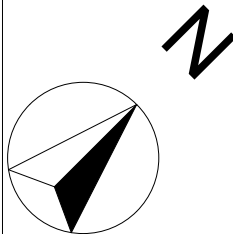

A	Red Line Amendments	C.P.	21-03-18
REV	Comments	By	Date

THE KEEN PARTNERSHIP

The Courtyard
Edinburgh Road
Reading RG30 2UA
Tel: 0118 9510 855
Fax: 0118 9510 866
chris@keenpartnership.co.uk
www.keenpartnership.co.uk

cabe
chartered association
of building engineers

RICS

COLEGIO DE INGENIEROS DE VENEZUELA

Colegio de Arquitectos de Venezuela

Client:

MS Carpets Ltd

Job Title:

**First Floor Extension
26 Erleigh Road Reading**

Drawing Title:

Existing Site Plan

Drawing Date: 26-03-18	Status: Planning	
Issue Date: 06/04/2018	Drawn By: CP	Scale: 1:200@A3
Job No: 8777	Drawing No: PL-08	Rev: A