



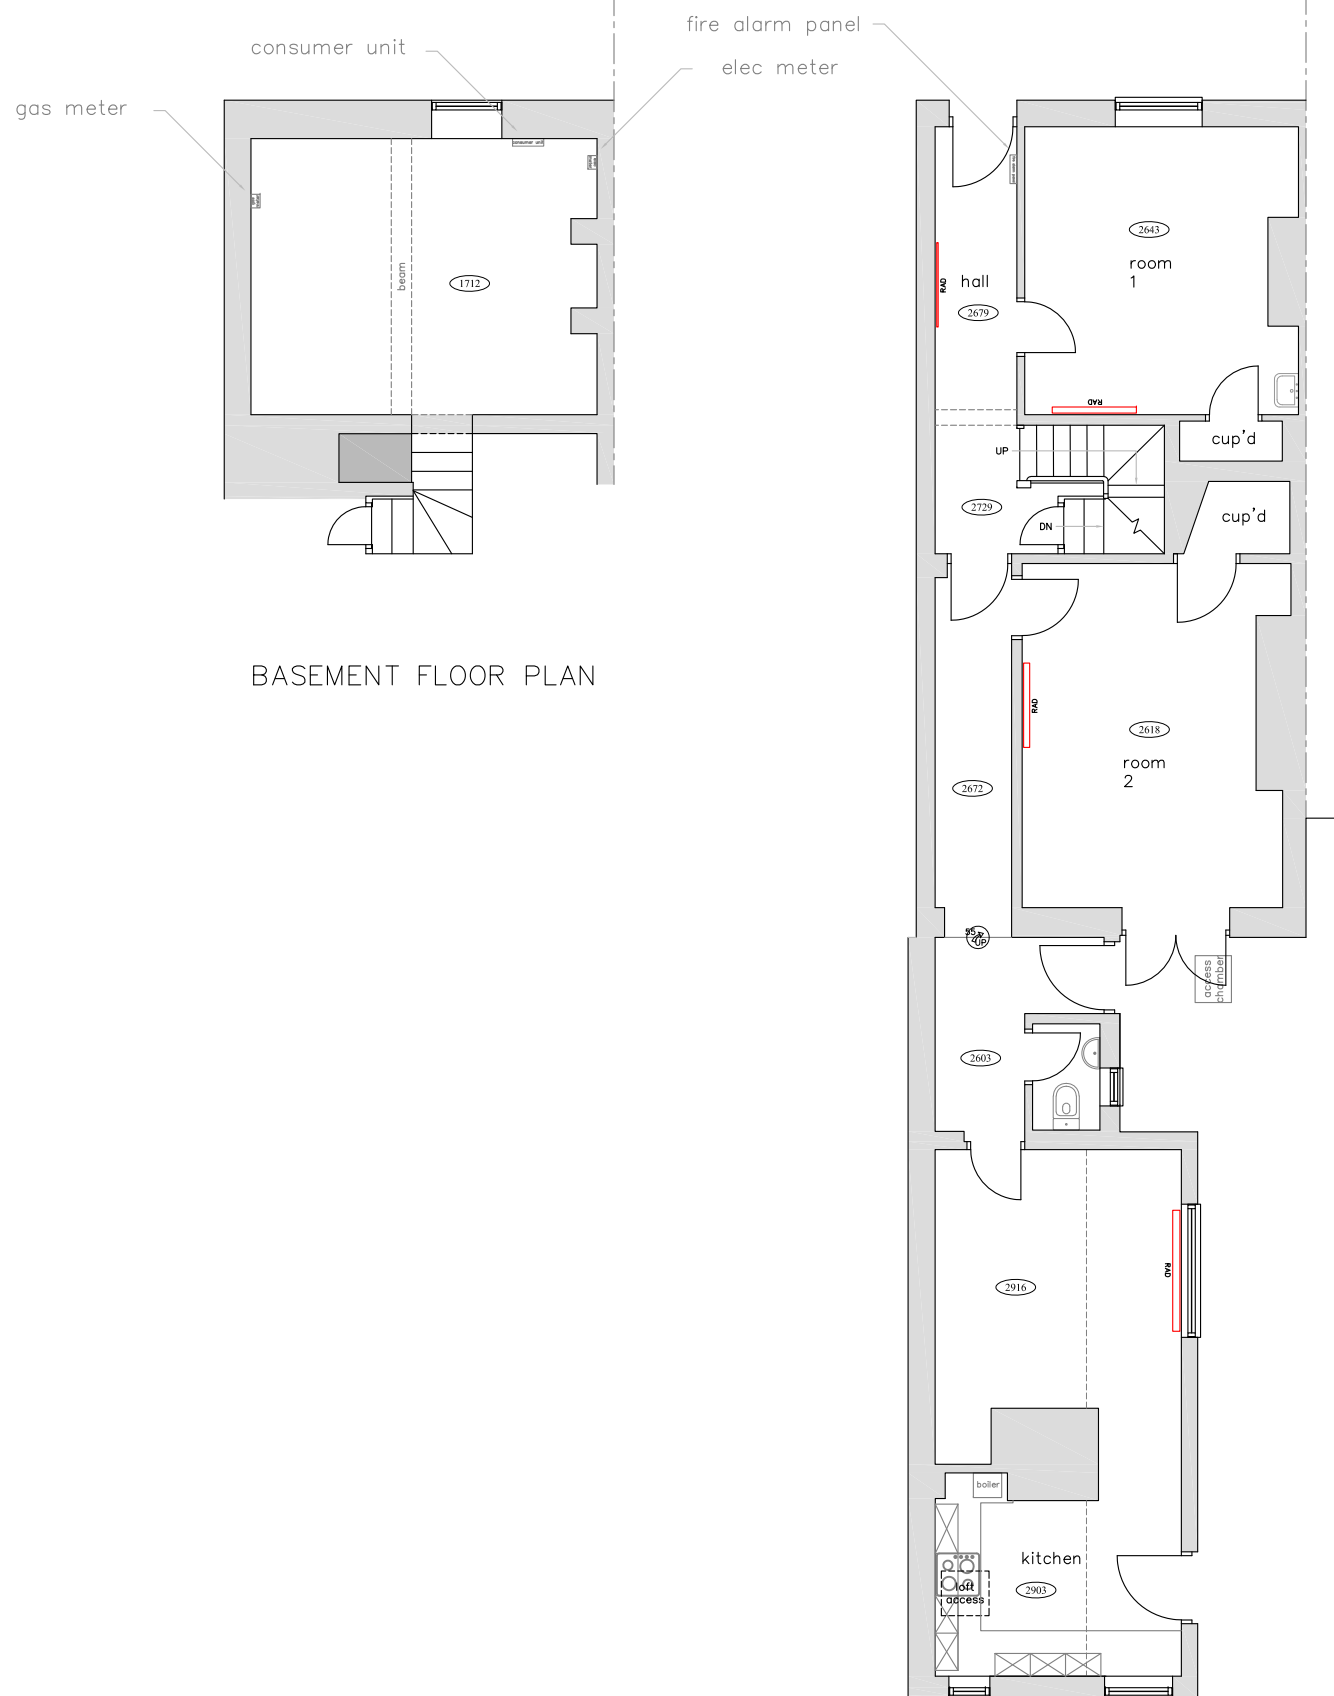


BASEMENT FLOOR PLAN

GROUND FLOOR PLAN

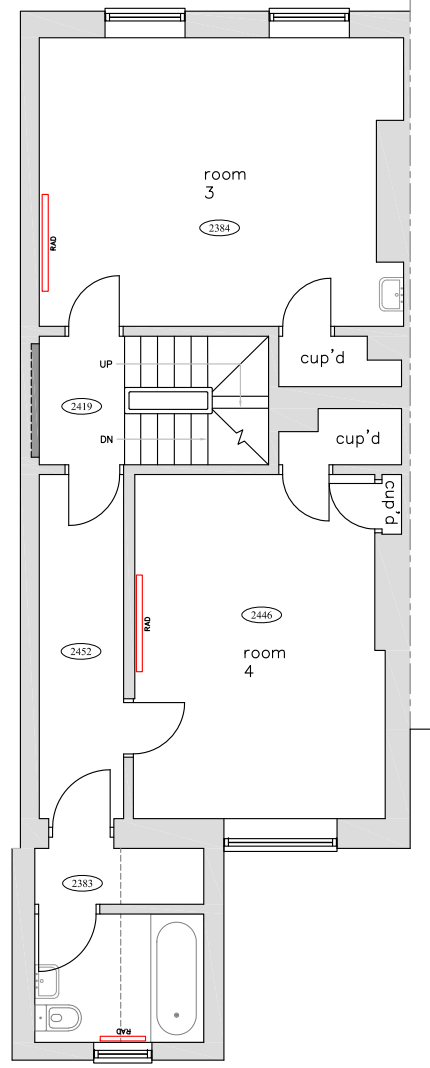

FIRST FLOOR PLAN

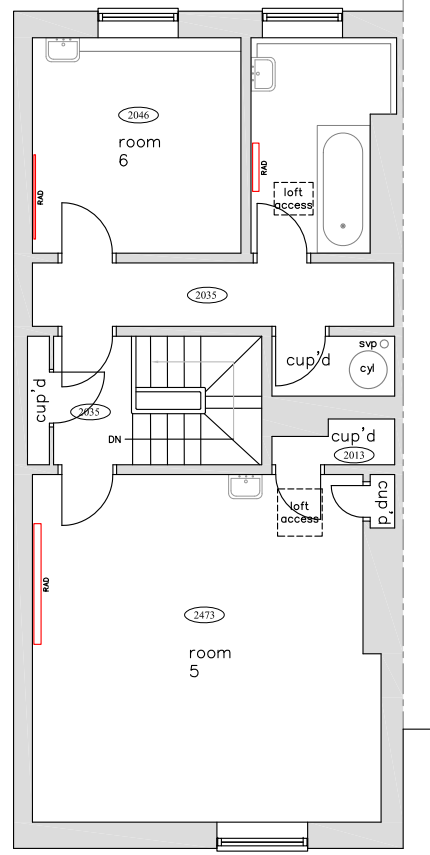

SECOND FLOOR PLAN





Gravitas Property Group Limited
Syntegra House
63 Milford Road
Reading
Berks
RG1 8LG

Craig Mitchell (Director) c.mitchell@gravitascontracts.com

EXISTING FLOOR PLANS
35 London Road, Reading. RG1 5BJ

DWG No. 01	REV: 00
DATE: 09 September 2019	SCALE: 1:100@A3
DRAWN BY: RR	