



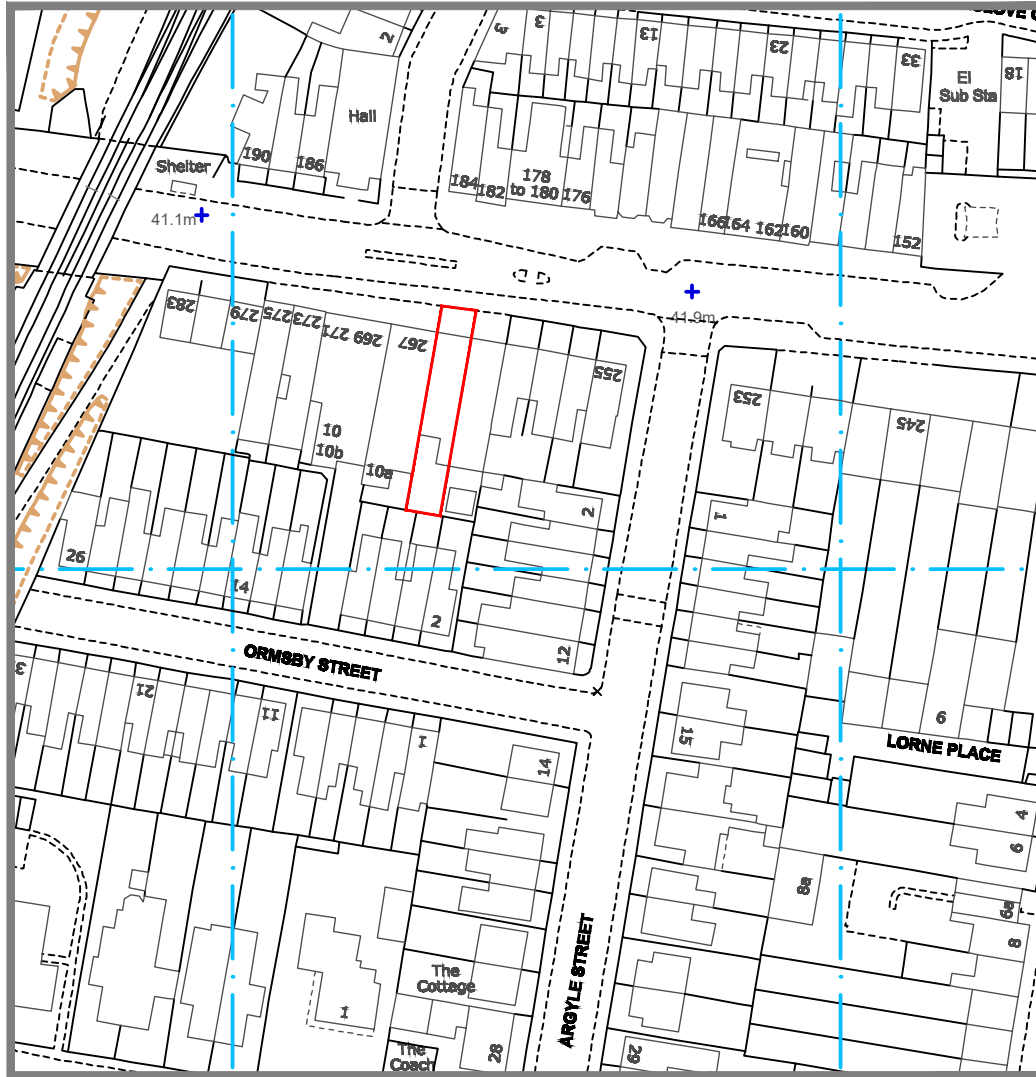

LOCATION PLAN
SCALE 1:1250

North

0 10m 20m 40m 80m (1:1250)

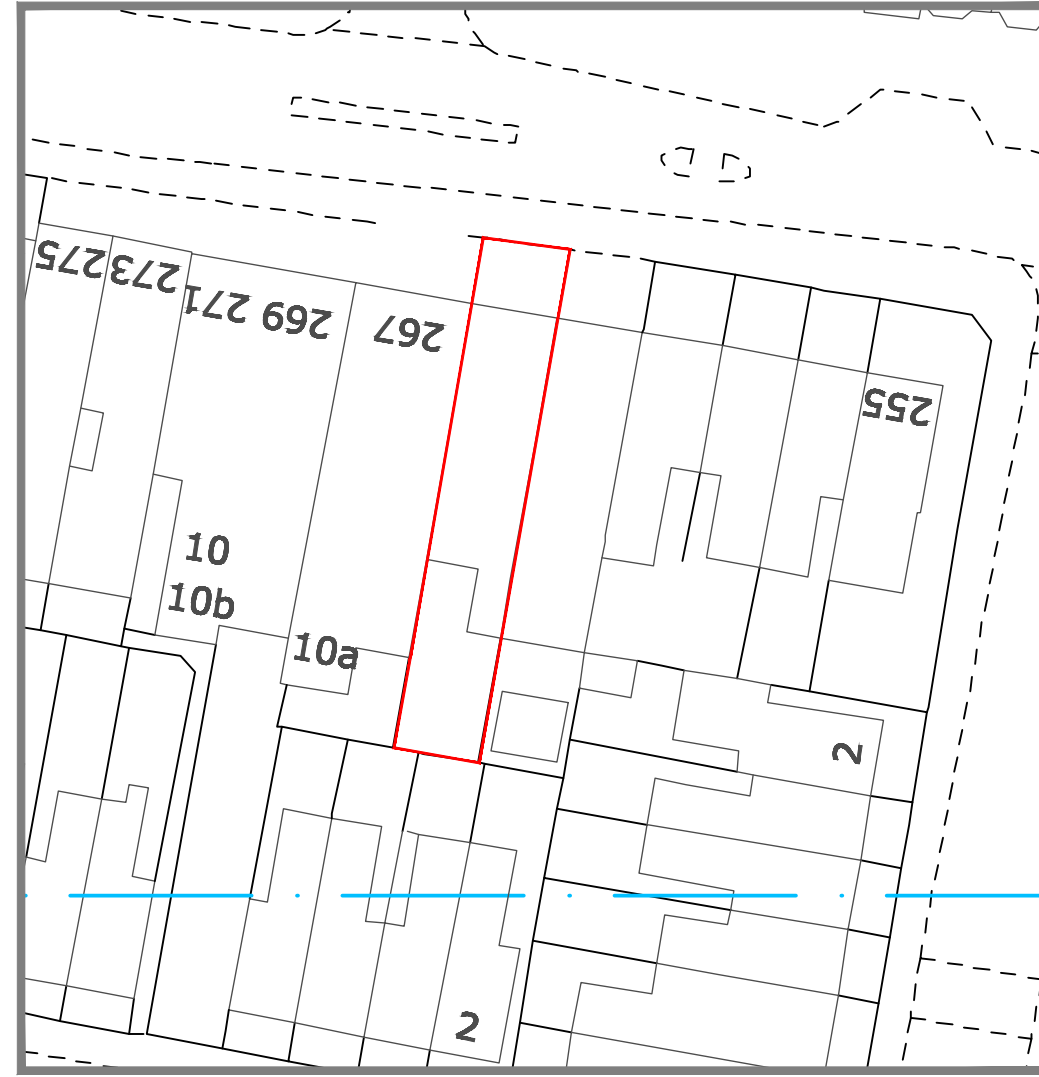

SITE PLAN
SCALE 1:500

North

0 5m 10m 20m 40m (1:500)

PROJECT
CHANGE OF USE AT 265 OXFORD ROAD,
READING, BERKSHIRE - RG1 7PY
DRAWING TITLE
LOCATION & SITE PLAN
SCALE: 1:1250 & 1:500 @ A3