



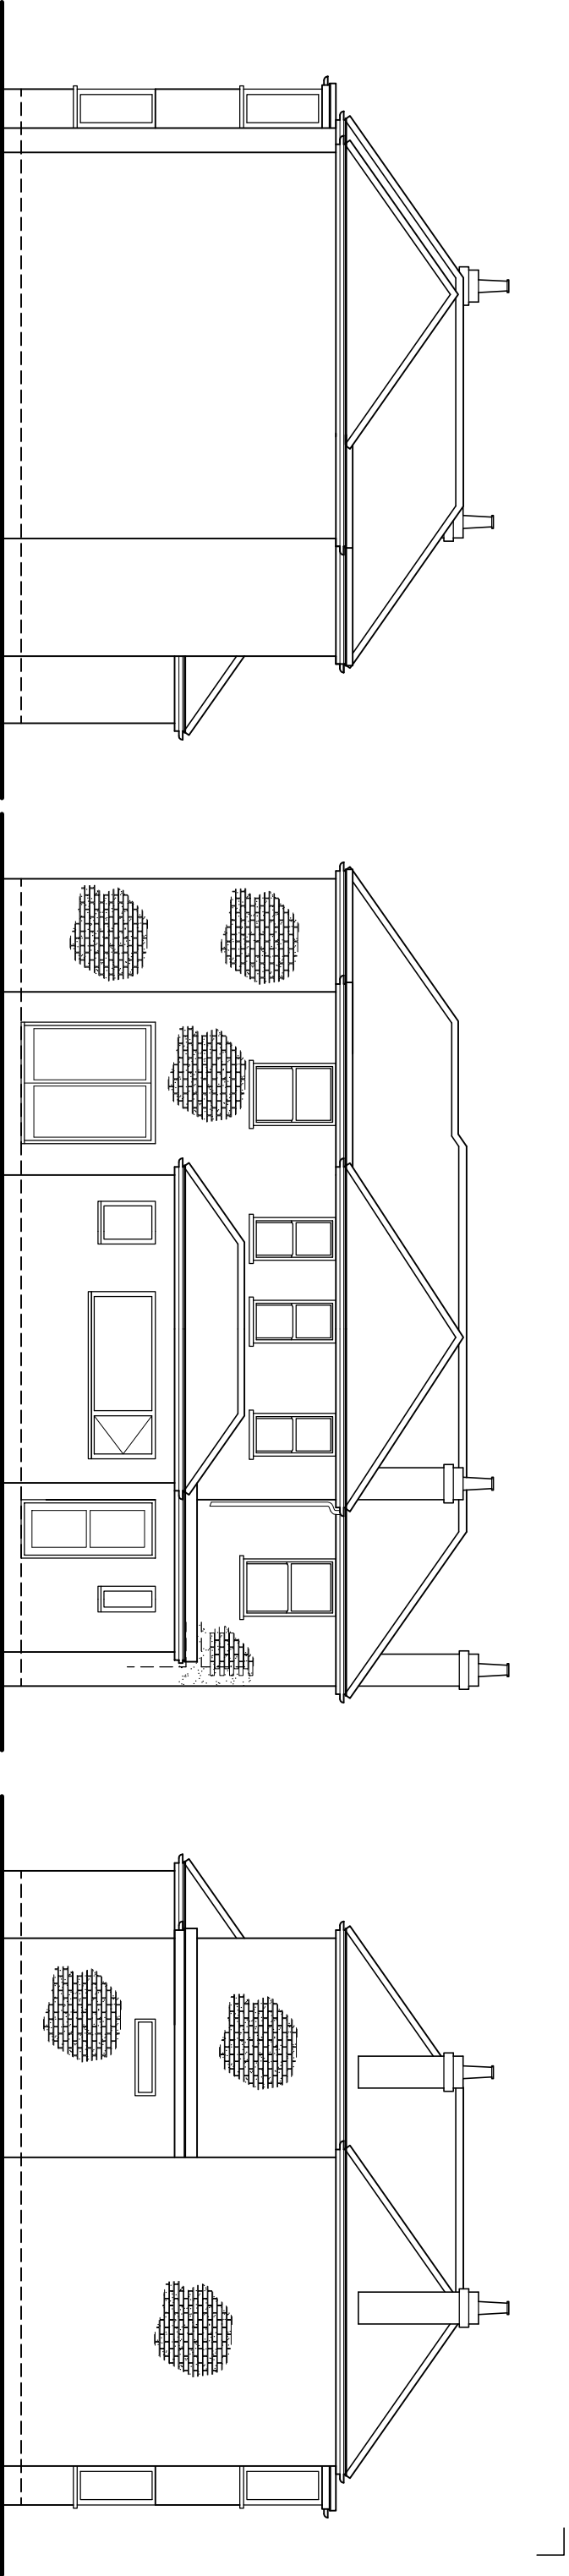


EXISTING SIDE ELEVATION

EXISTING REAR ELEVATION

EXISTING SIDE ELEVATION

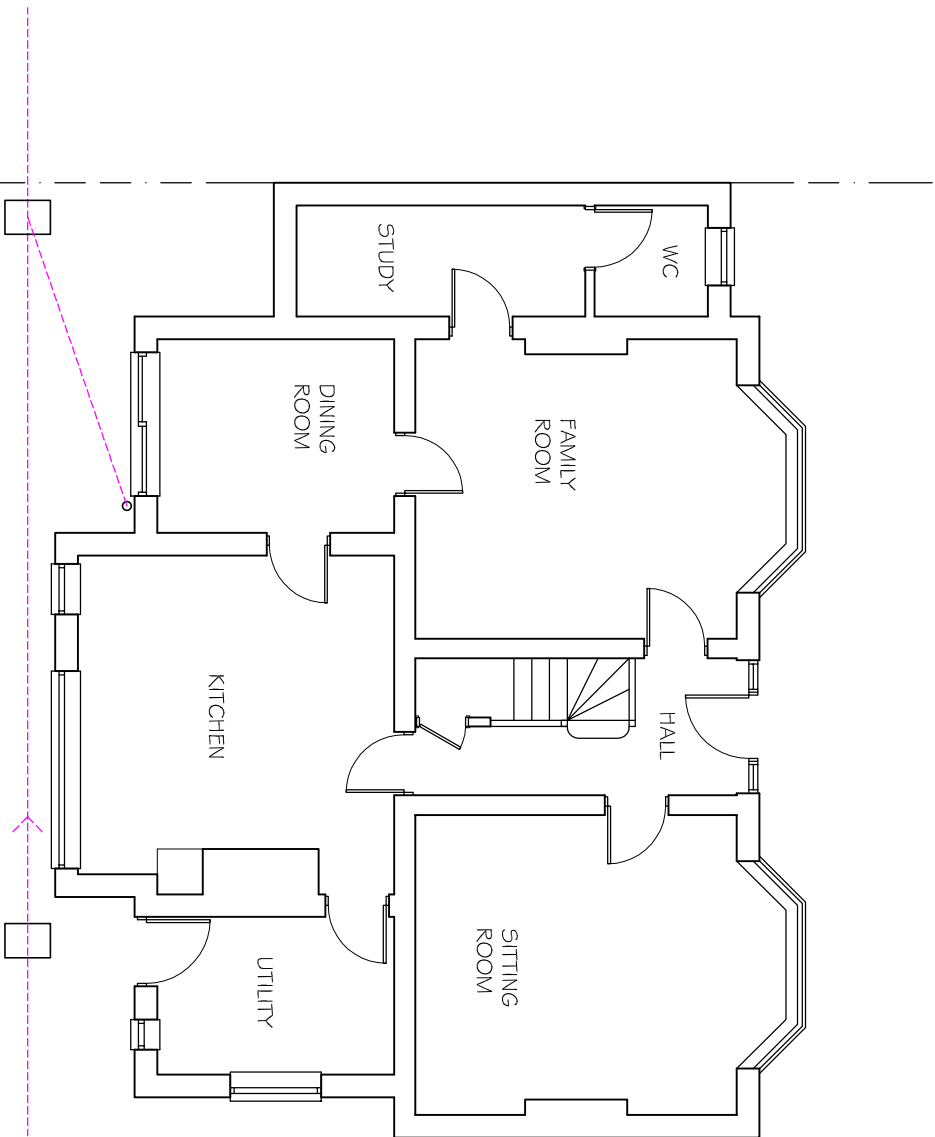

EXISTING GROUND FLOOR PLAN

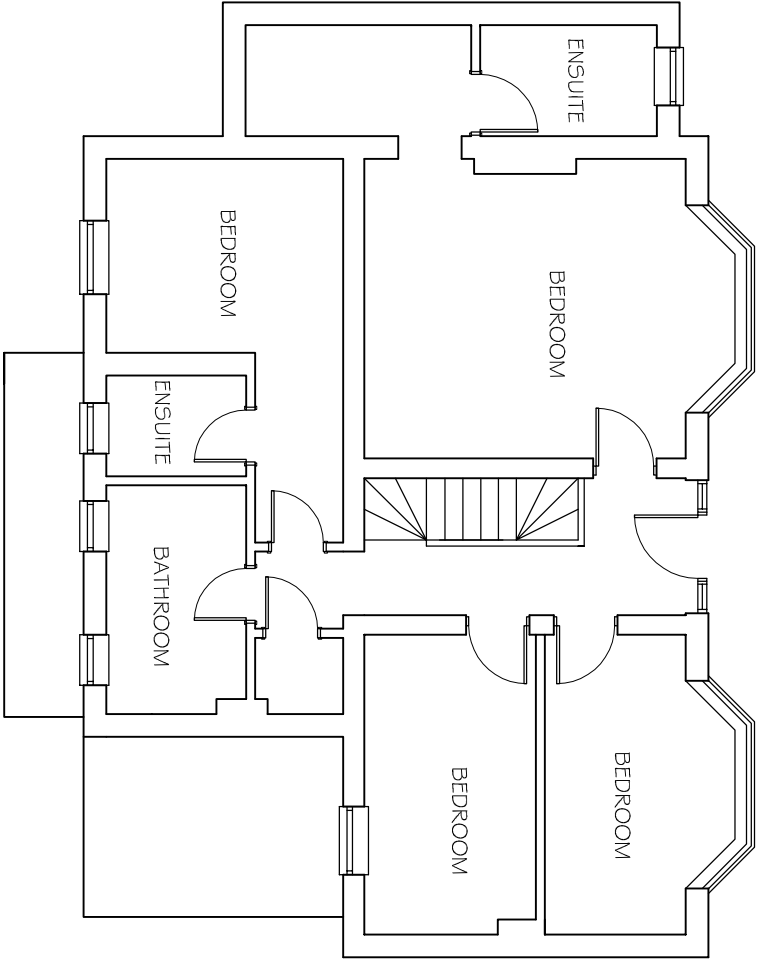

EXISTING FIRST FLOOR PLAN

DATE	MODIFICATION	ISSUE	TITLE:-		SCALE:-	
			EXISTING PLANS & ELEVATIONS, AT 63 ARMOUR HILL, TILGHURST, BERKS, RG31 6JH for Mr Edward Brennan		1:100 uos @ A3	
					DRAWN BY:-	DATE:-
					CVS Design Ltd	FEB 2019
					DRAWING No:-	REV:-
					01	