

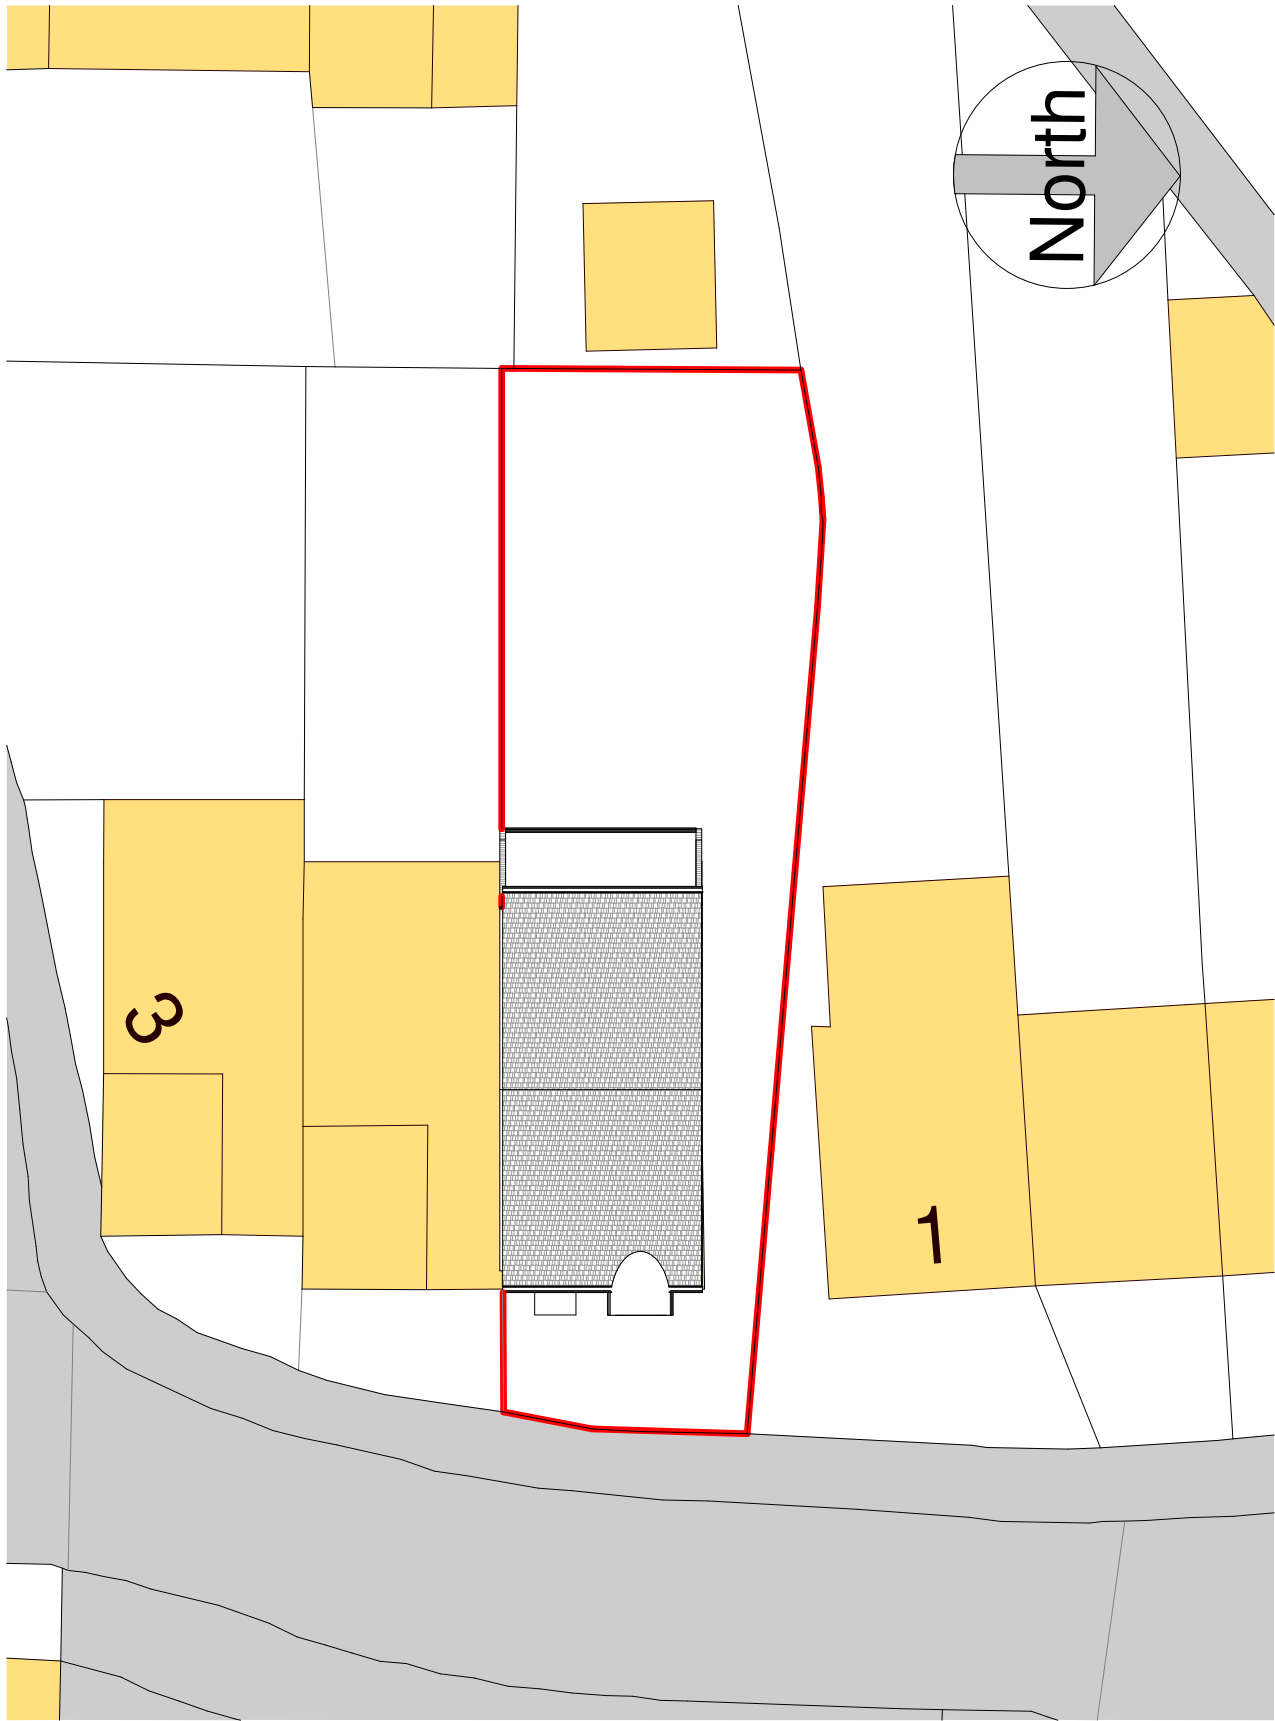


SCALE 1:200 @ A3

1 05. Site plan
1 : 200

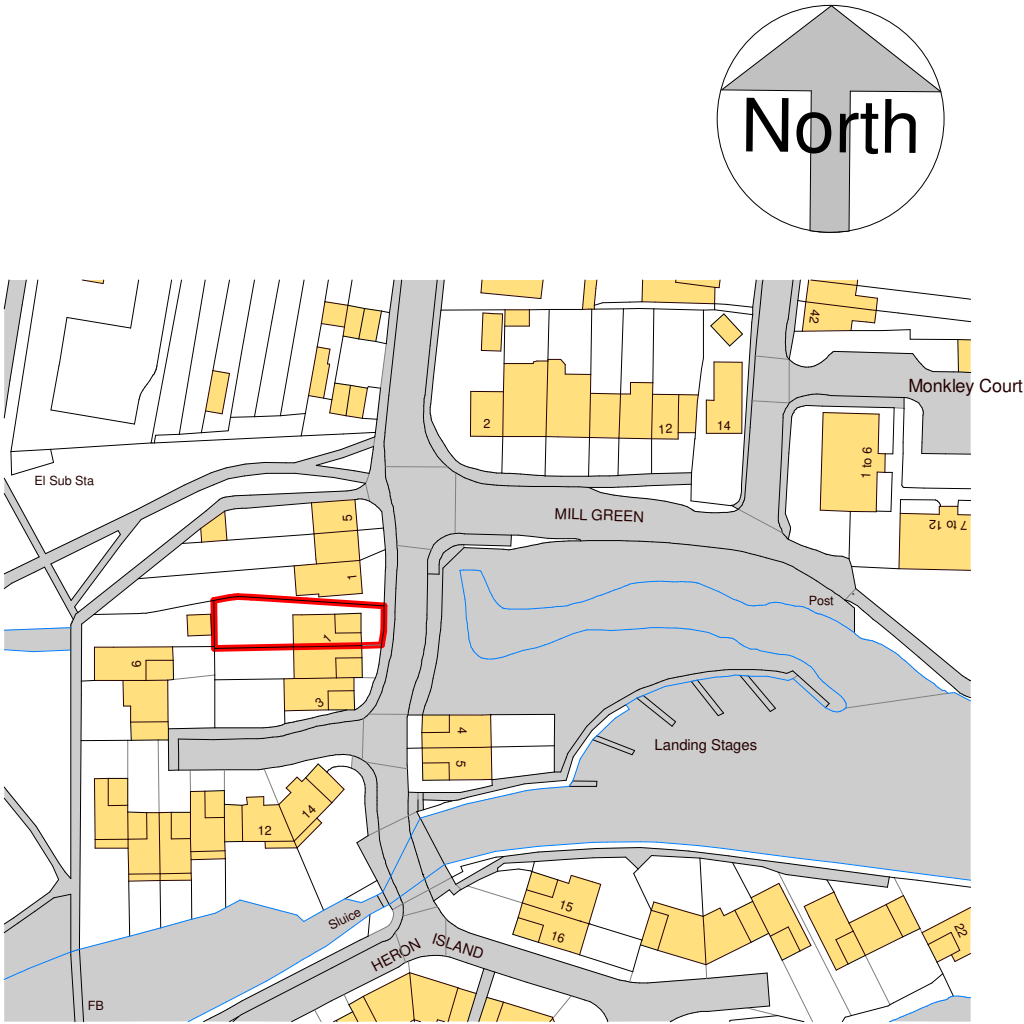

Ordnance Survey, (c) Crown Copyright 2018. All rights reserved. Licence number 100022432

 

SCALE 1:1250 @ A3

2 06. Location plan
1 : 1250

REV	DATE	DESCRIPTION

STATUS
Planning

CLIENT **Alex Risby**
ADDRESS **1 Heron Island,
Caversham, Reading RG4
8DQ**

 **Design Work
Studios Ltd.**

**The White Building
33 Kings Road
Reading
RG1 3AR**

info@designworkstudios.co.uk
www.designworkstudios.co.uk

DRAWING BY **DDA**
CHECKED BY **PT**
SCALE **As indicated @ A3**
DATE **25.10.2018**

DWG # **1220-00 EX OS**

TITLE
SITE PLAN AND LOCATION PLAN

EXISTING