




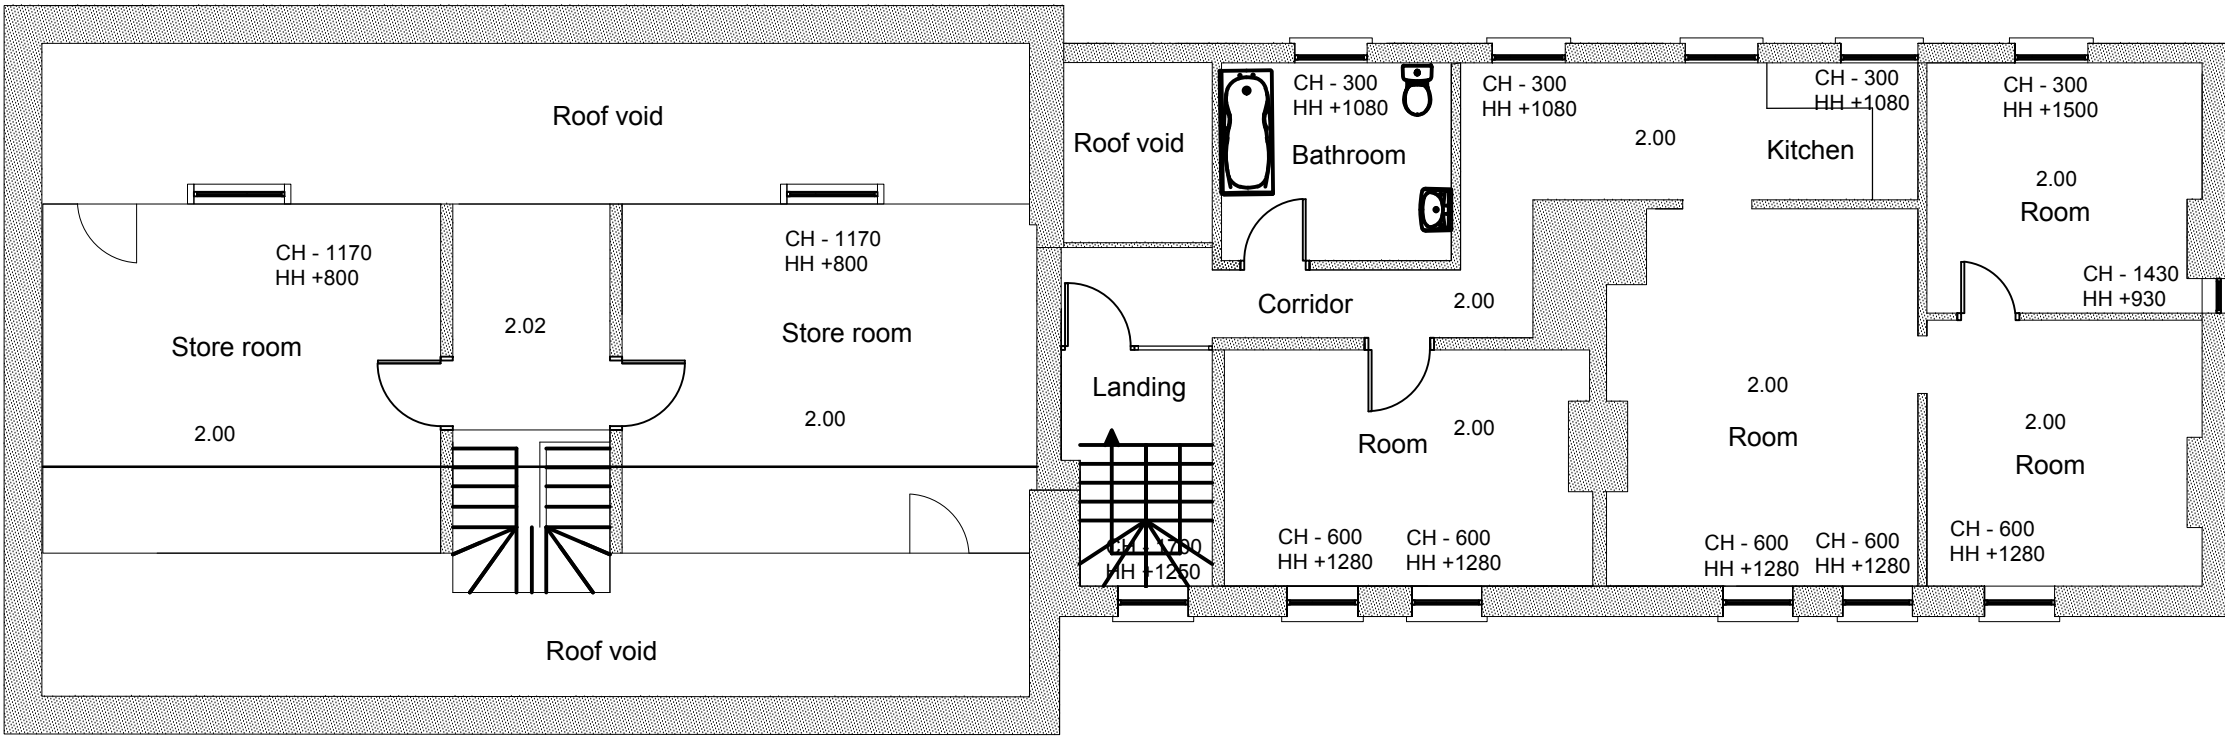


Second Floor Plan

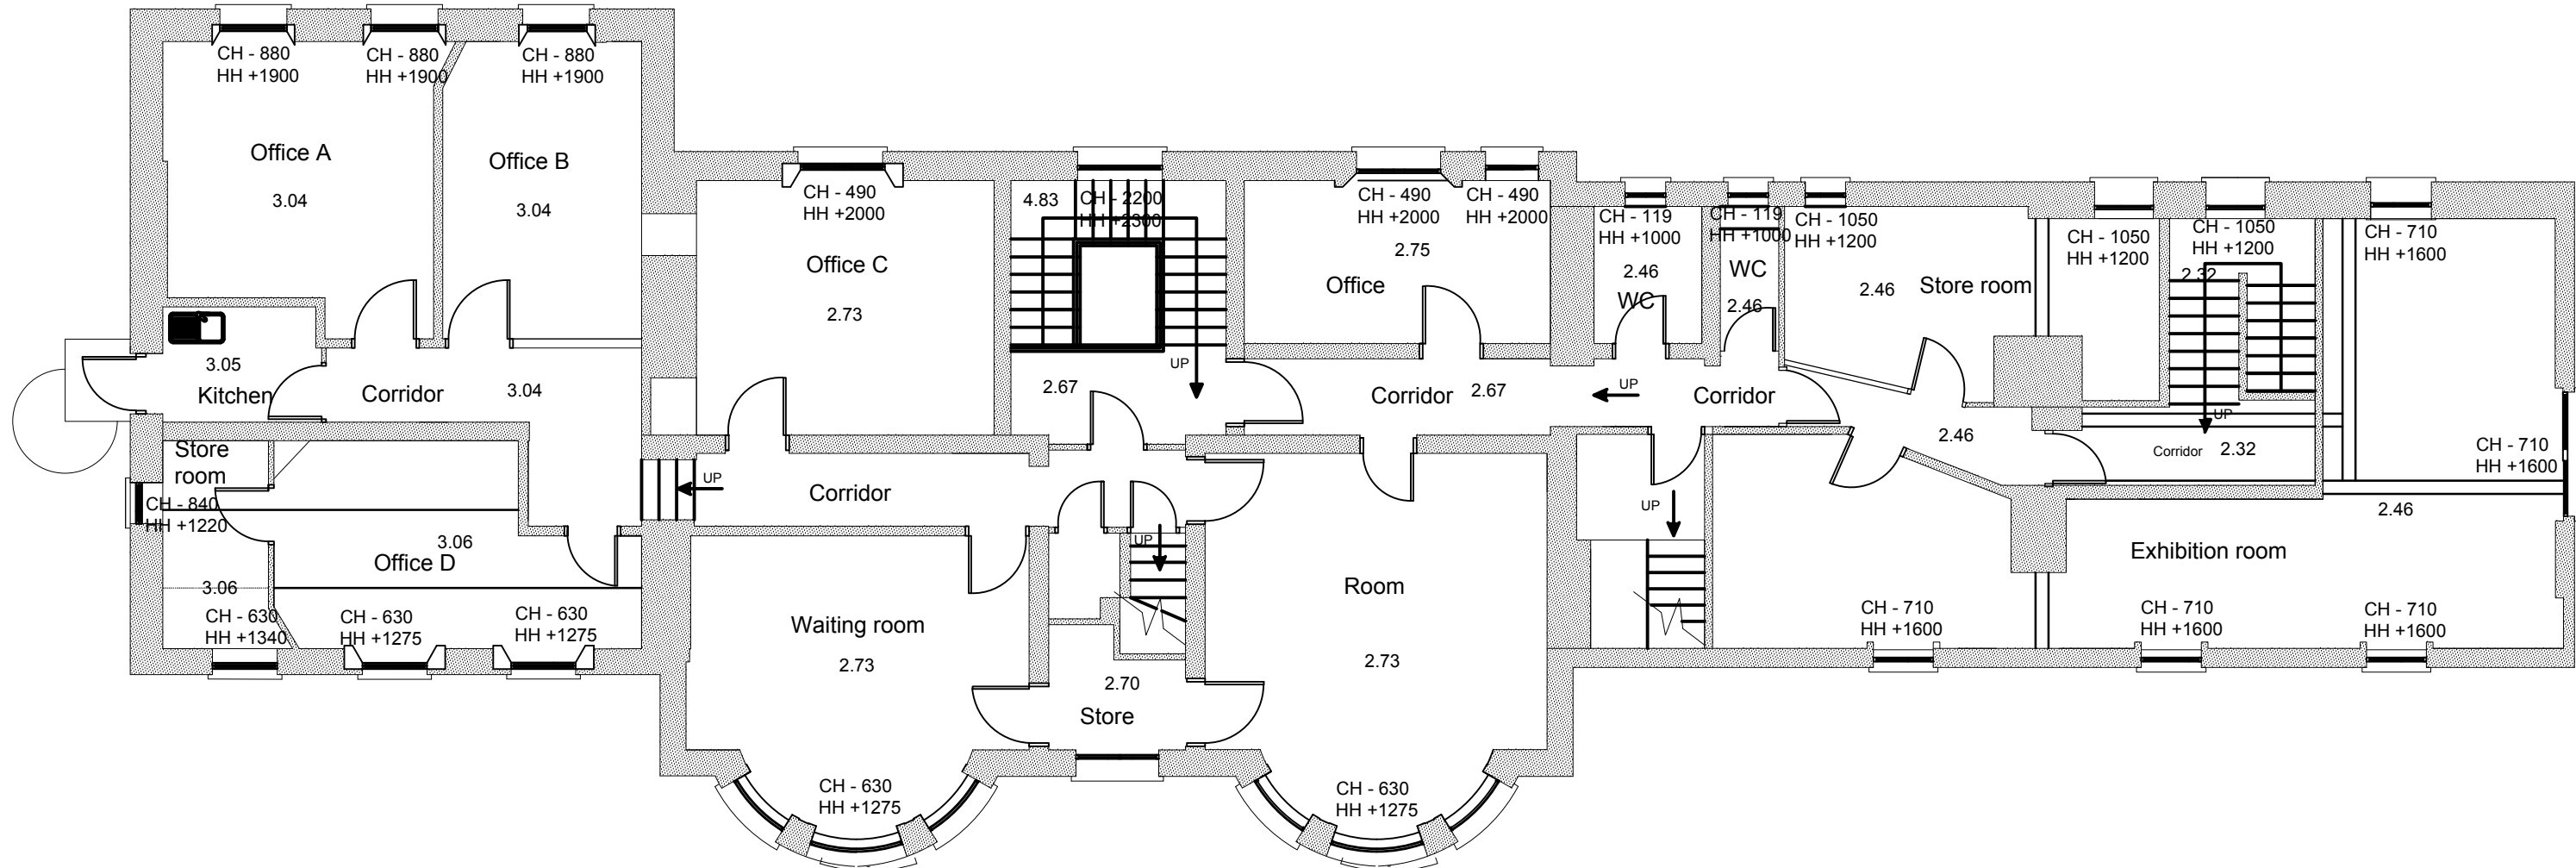

First Floor Plan

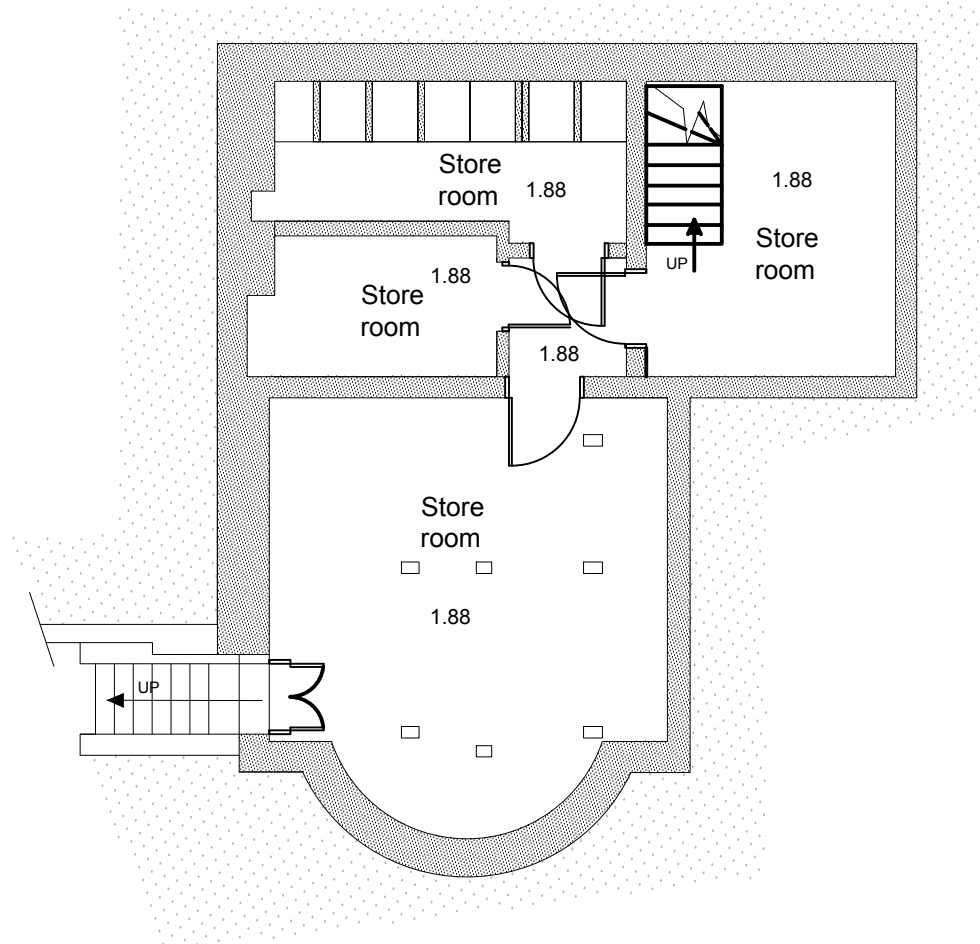


Basement

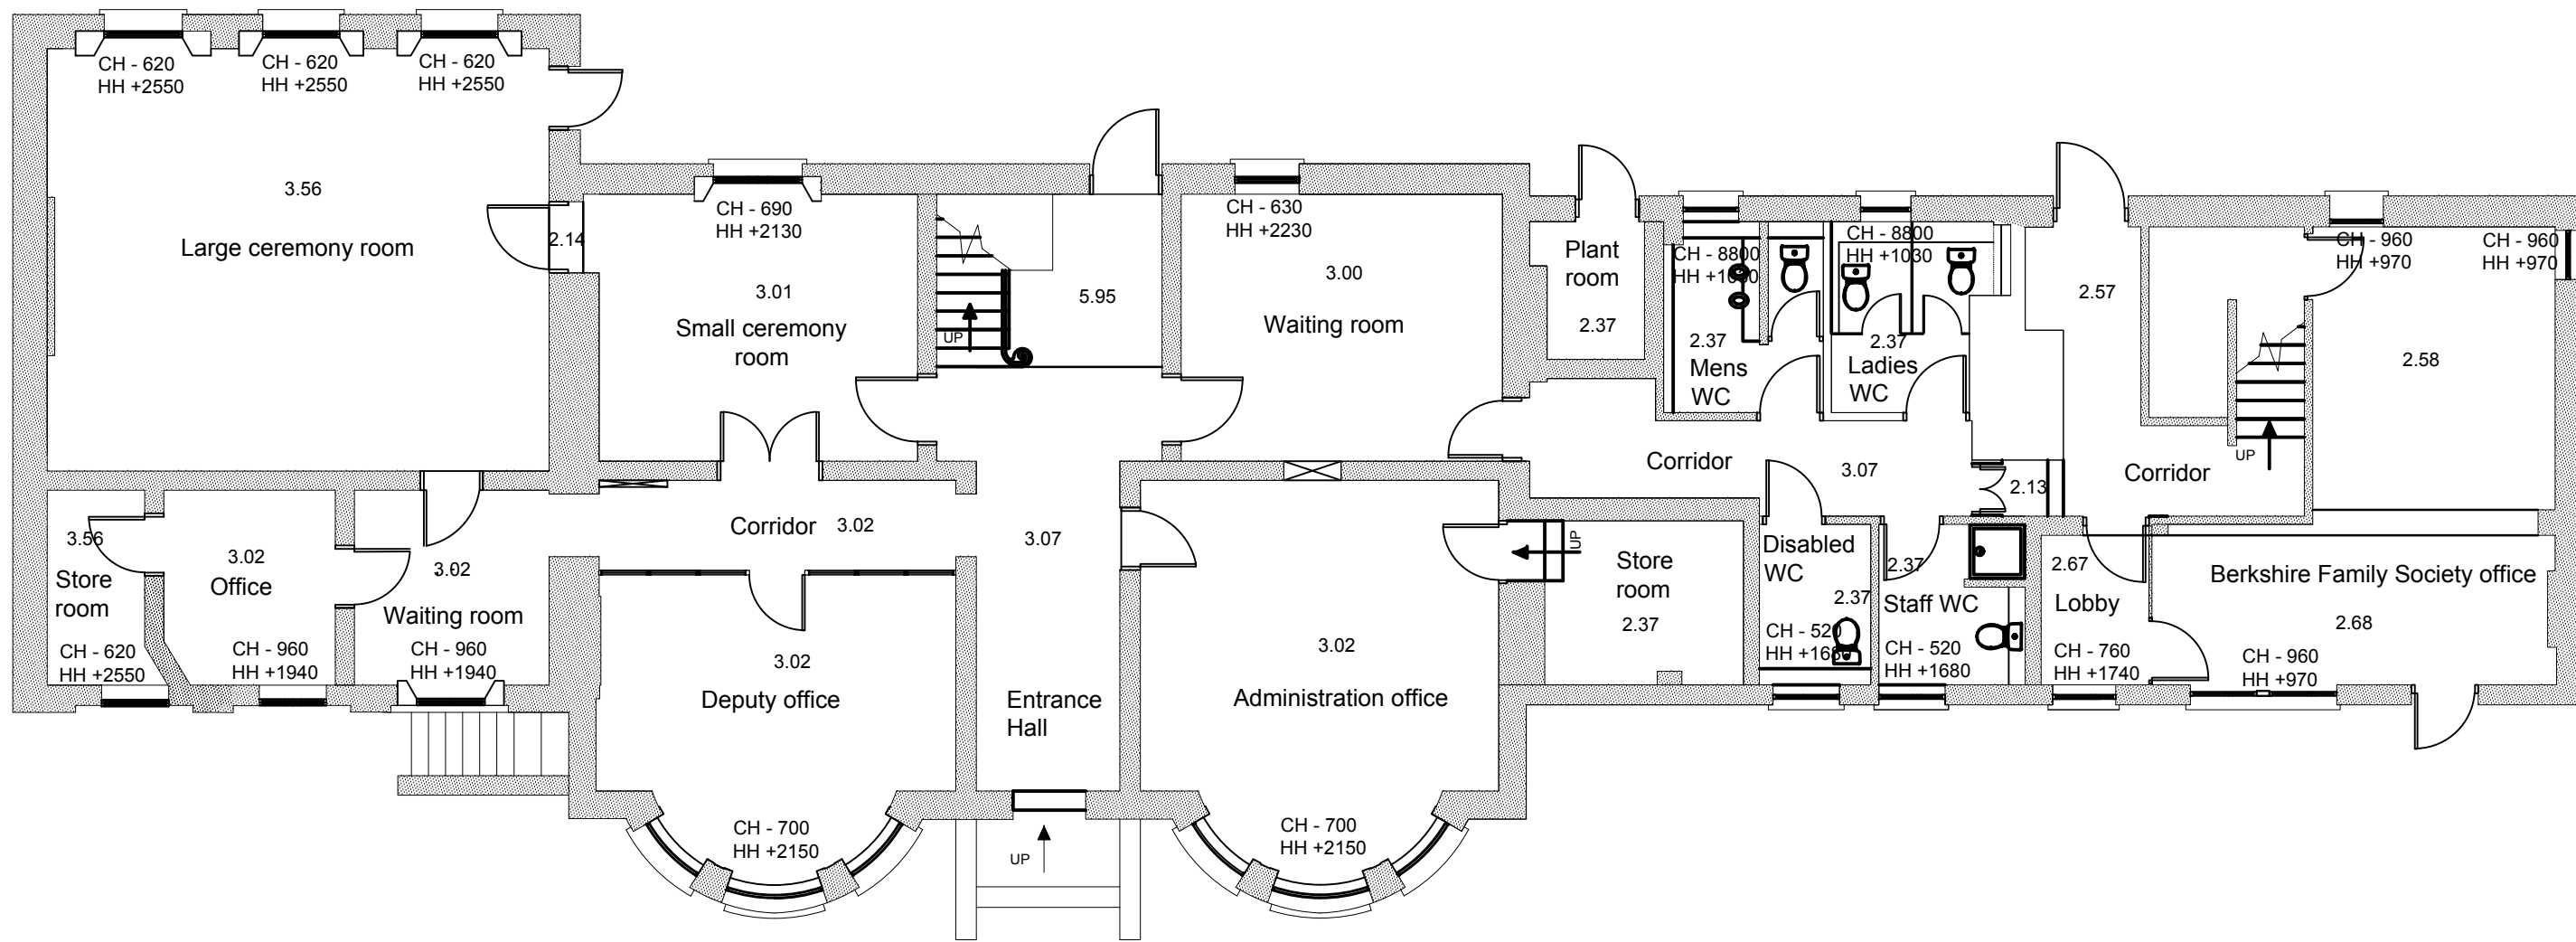

Ground Floor Plan

1:100 scale Bar
This Drawing has been produced for printing onto A1 size paper.
If printing on A3 please use the scale below for reference.

 

Day • Tanner Ltd

ARCHITECTURE
AND PLANNING

www.daytanner.co.uk

CLIENT ITS Personnel

Yeomanry House, 131 Castle Hill,
Reading, RG1 7TA
EXISTING FLOOR PLANS

Suite 1A
Market House
19-21 Market Place
Wokingham
Berkshire
RG40 1AP
0118 989 0808
info@daytanner.co.uk

SCALE 1:100 DRAWN DN DATE MARCH 2017

3556 / 101