



EXISTING FRONT ELEVATION
(SOUTH)
Scale 1:100





EXISTING EAST ELEVATION
Scale 1:100




EXISTING REAR ELEVATION
(NORTH)
Scale 1:100

NOTES

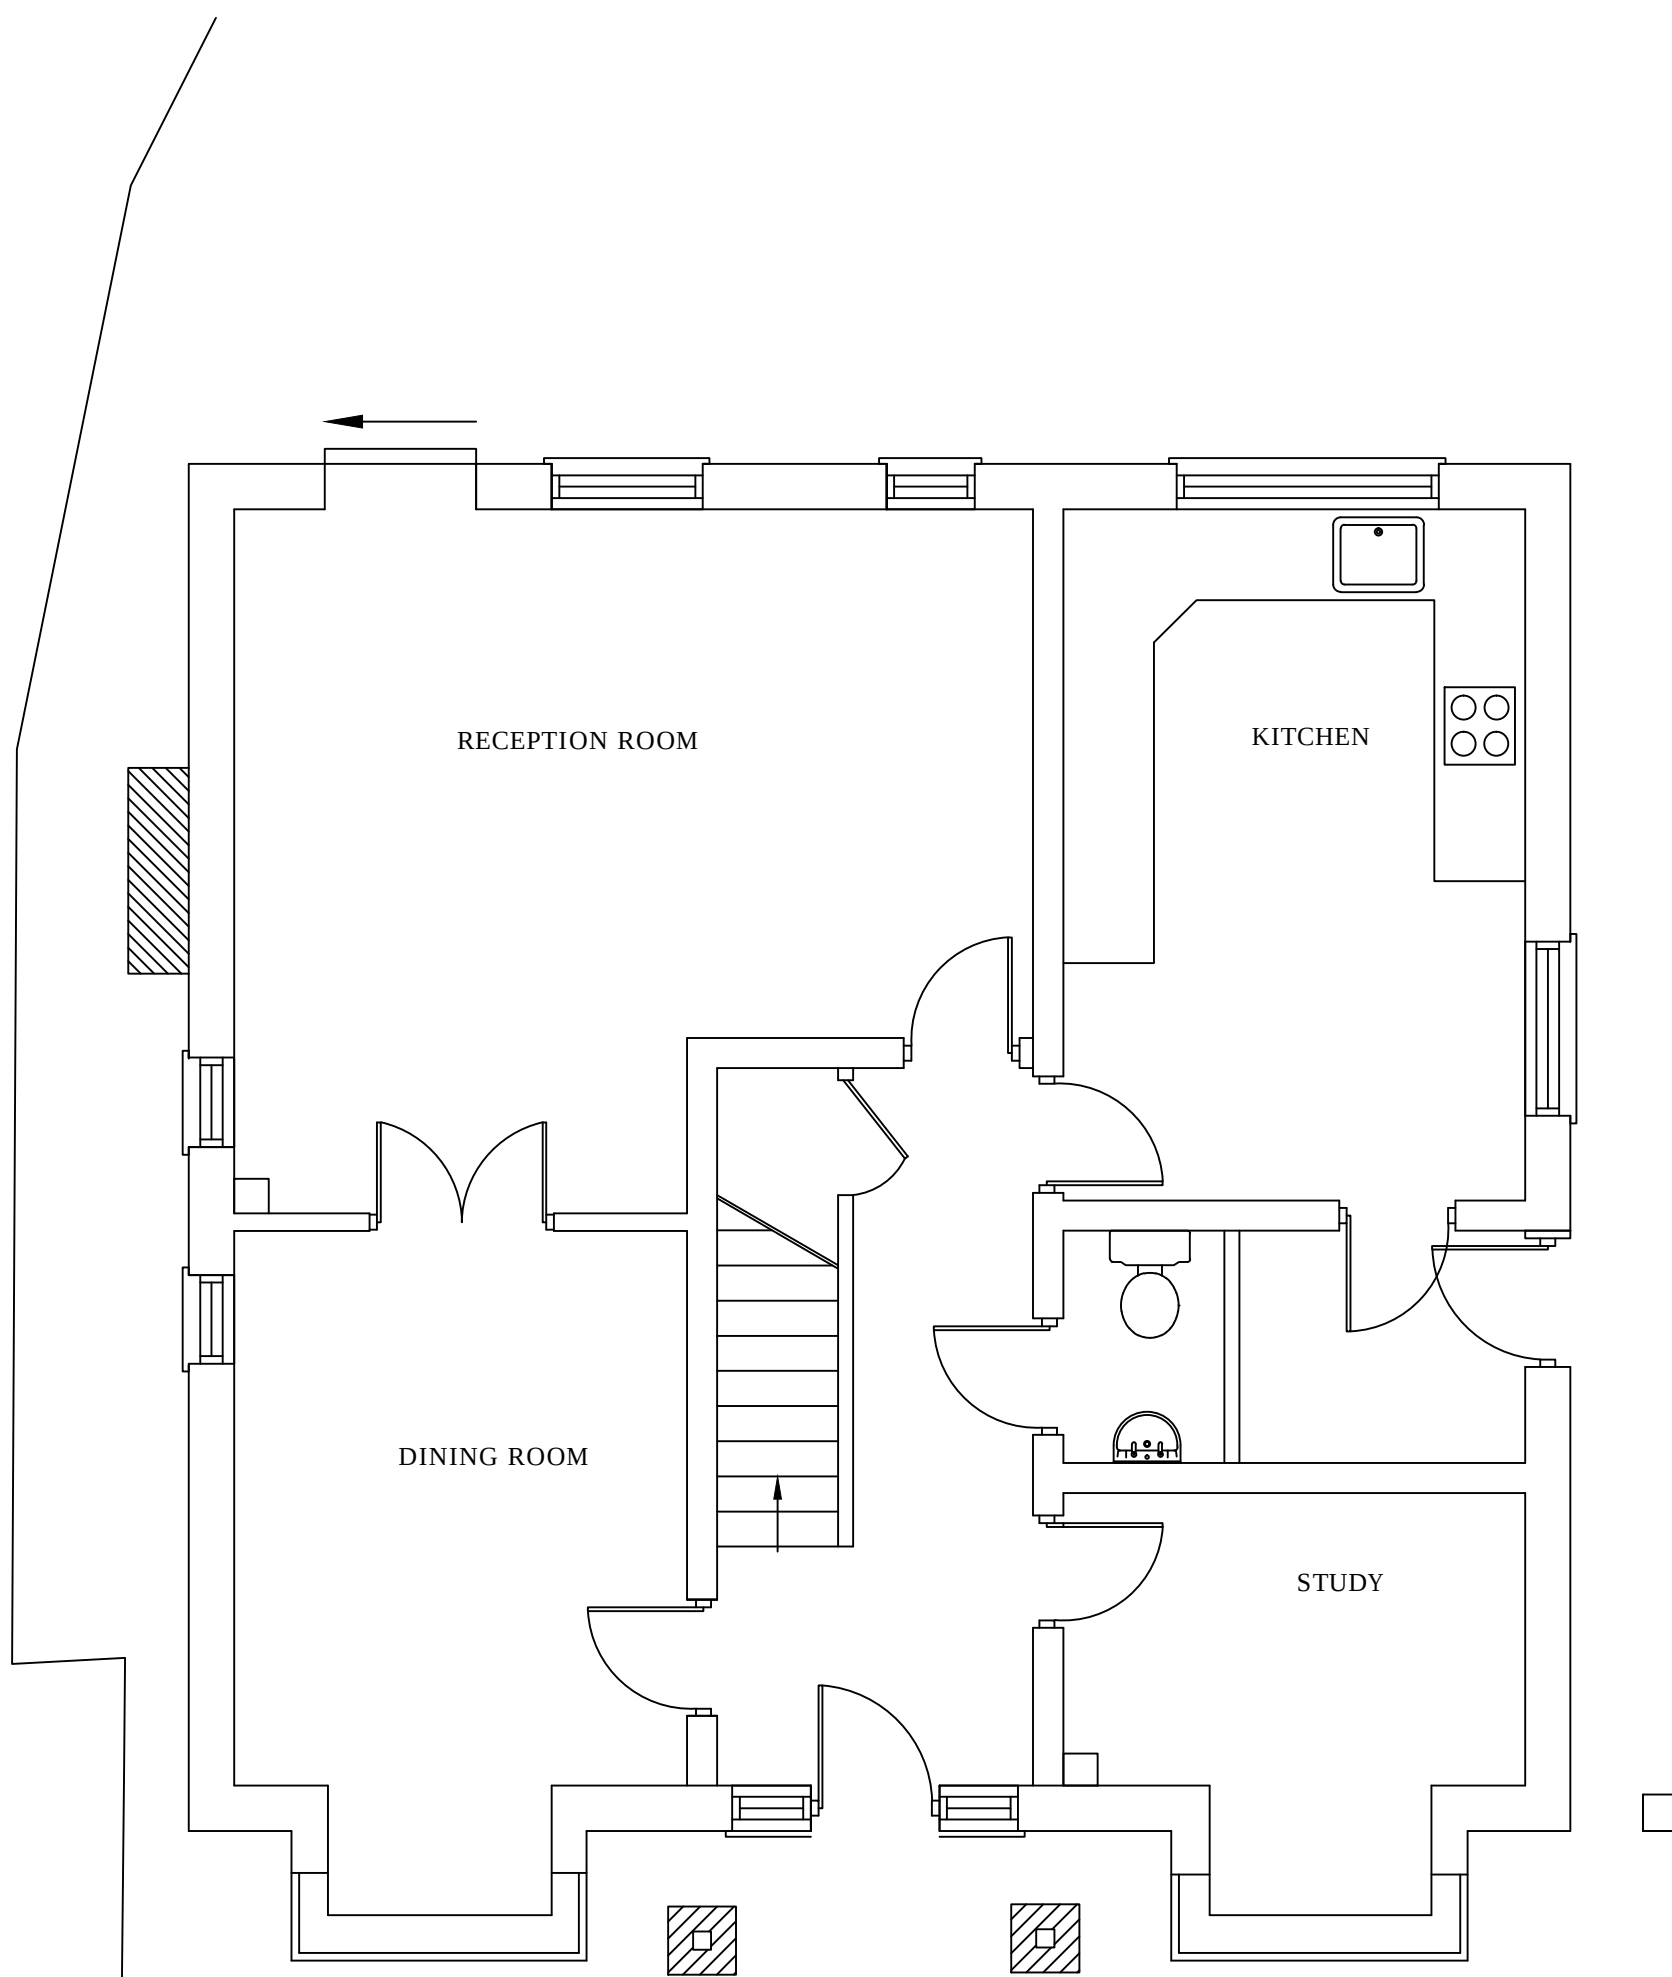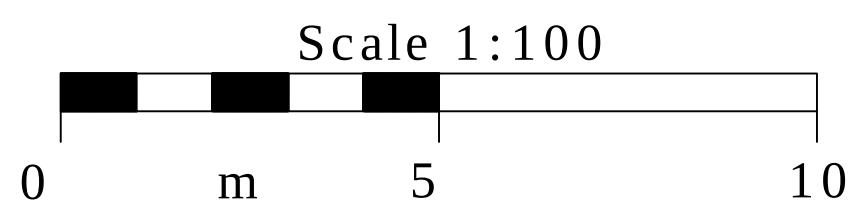

GROUND FLOOR
Scale 1:50

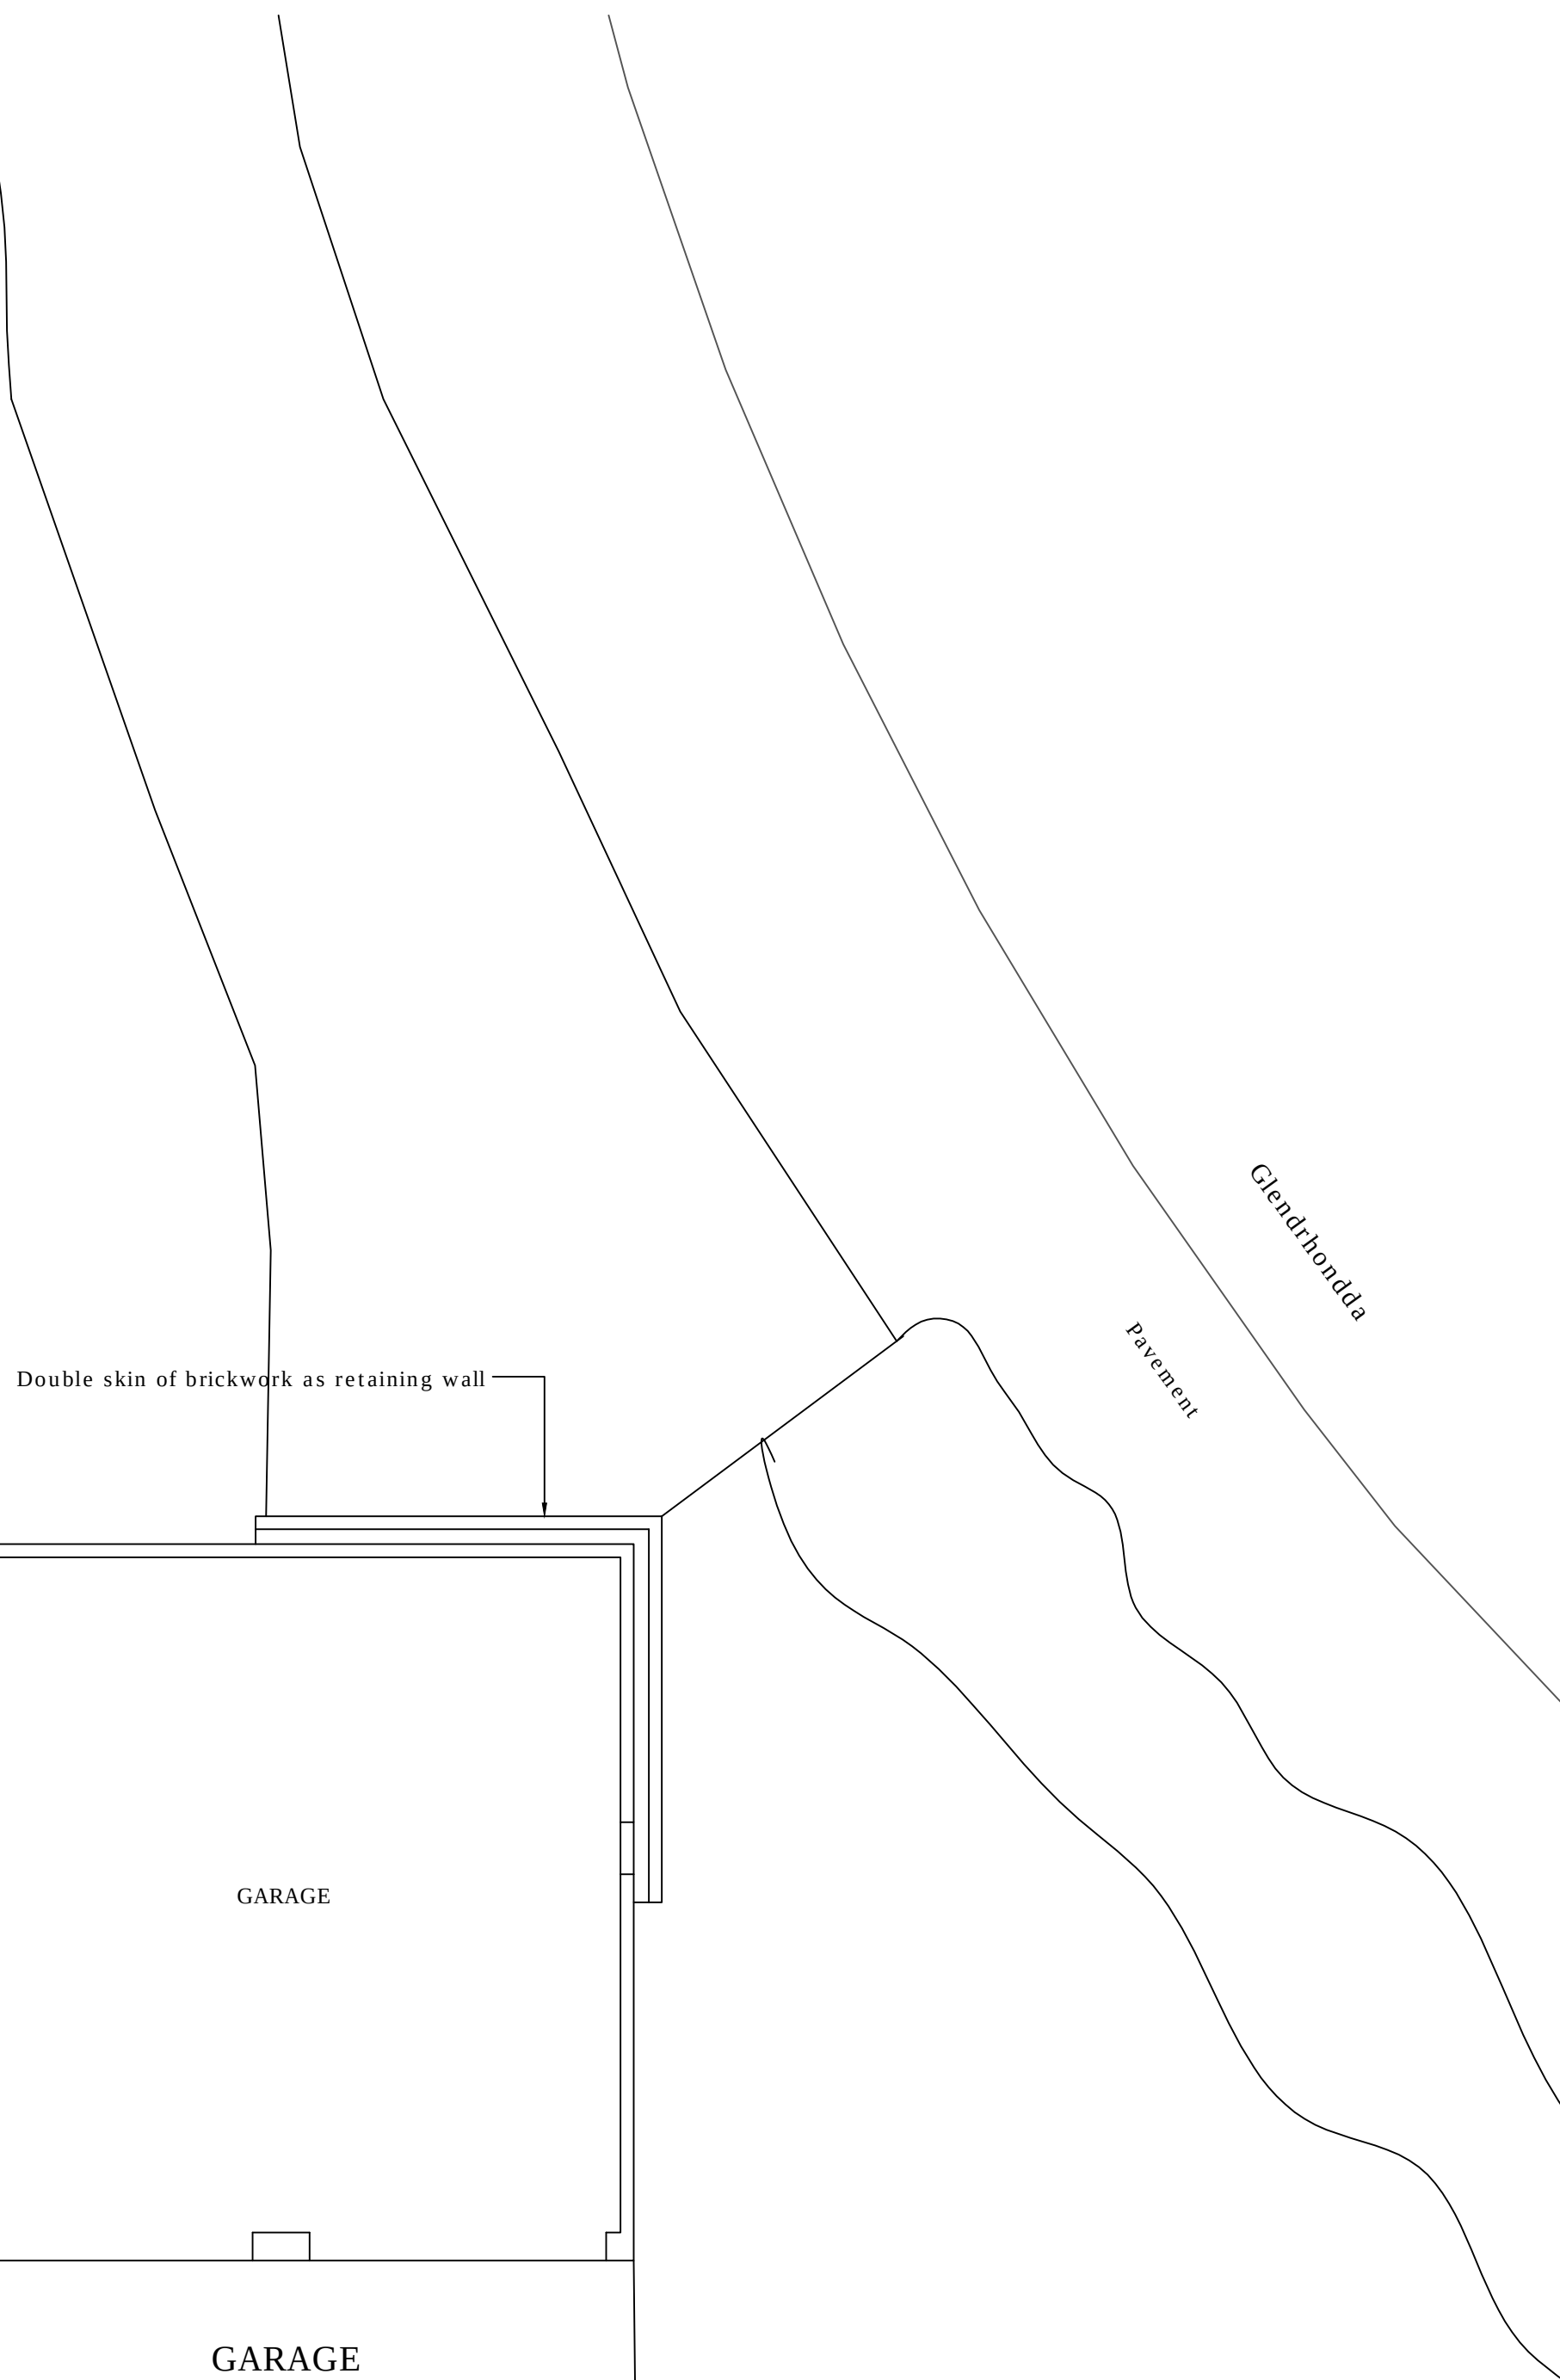


Double skin of brickwork as retaining wall

Glendhonda
Pavement

GARAGE

GARAGE

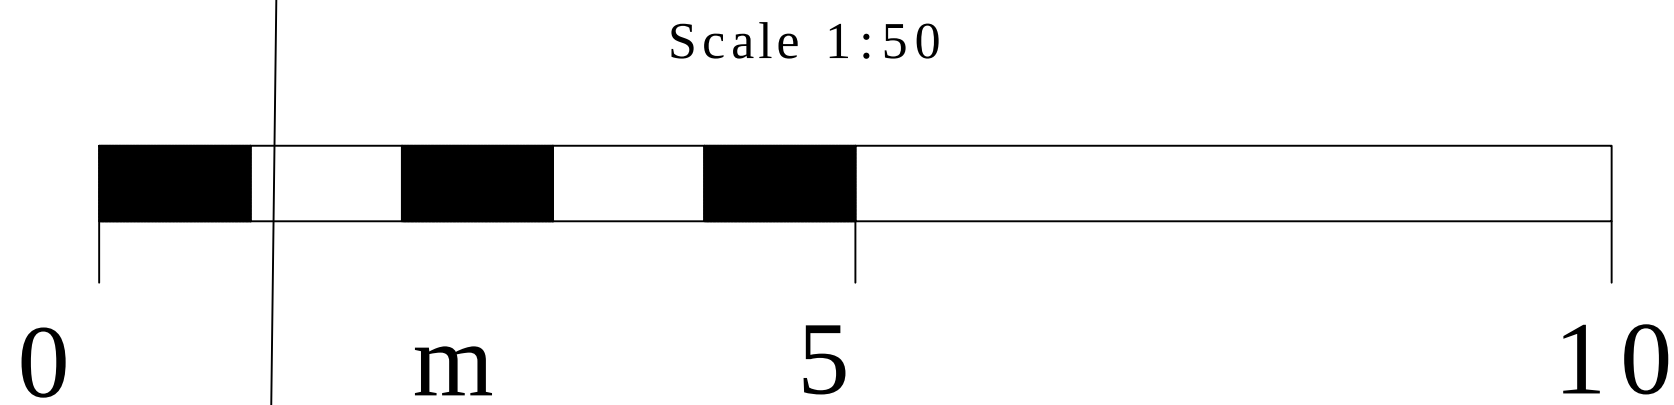

LEGEND

A	B	C	D	E
Proposed	Existing	Retaining	Drainage	Other