



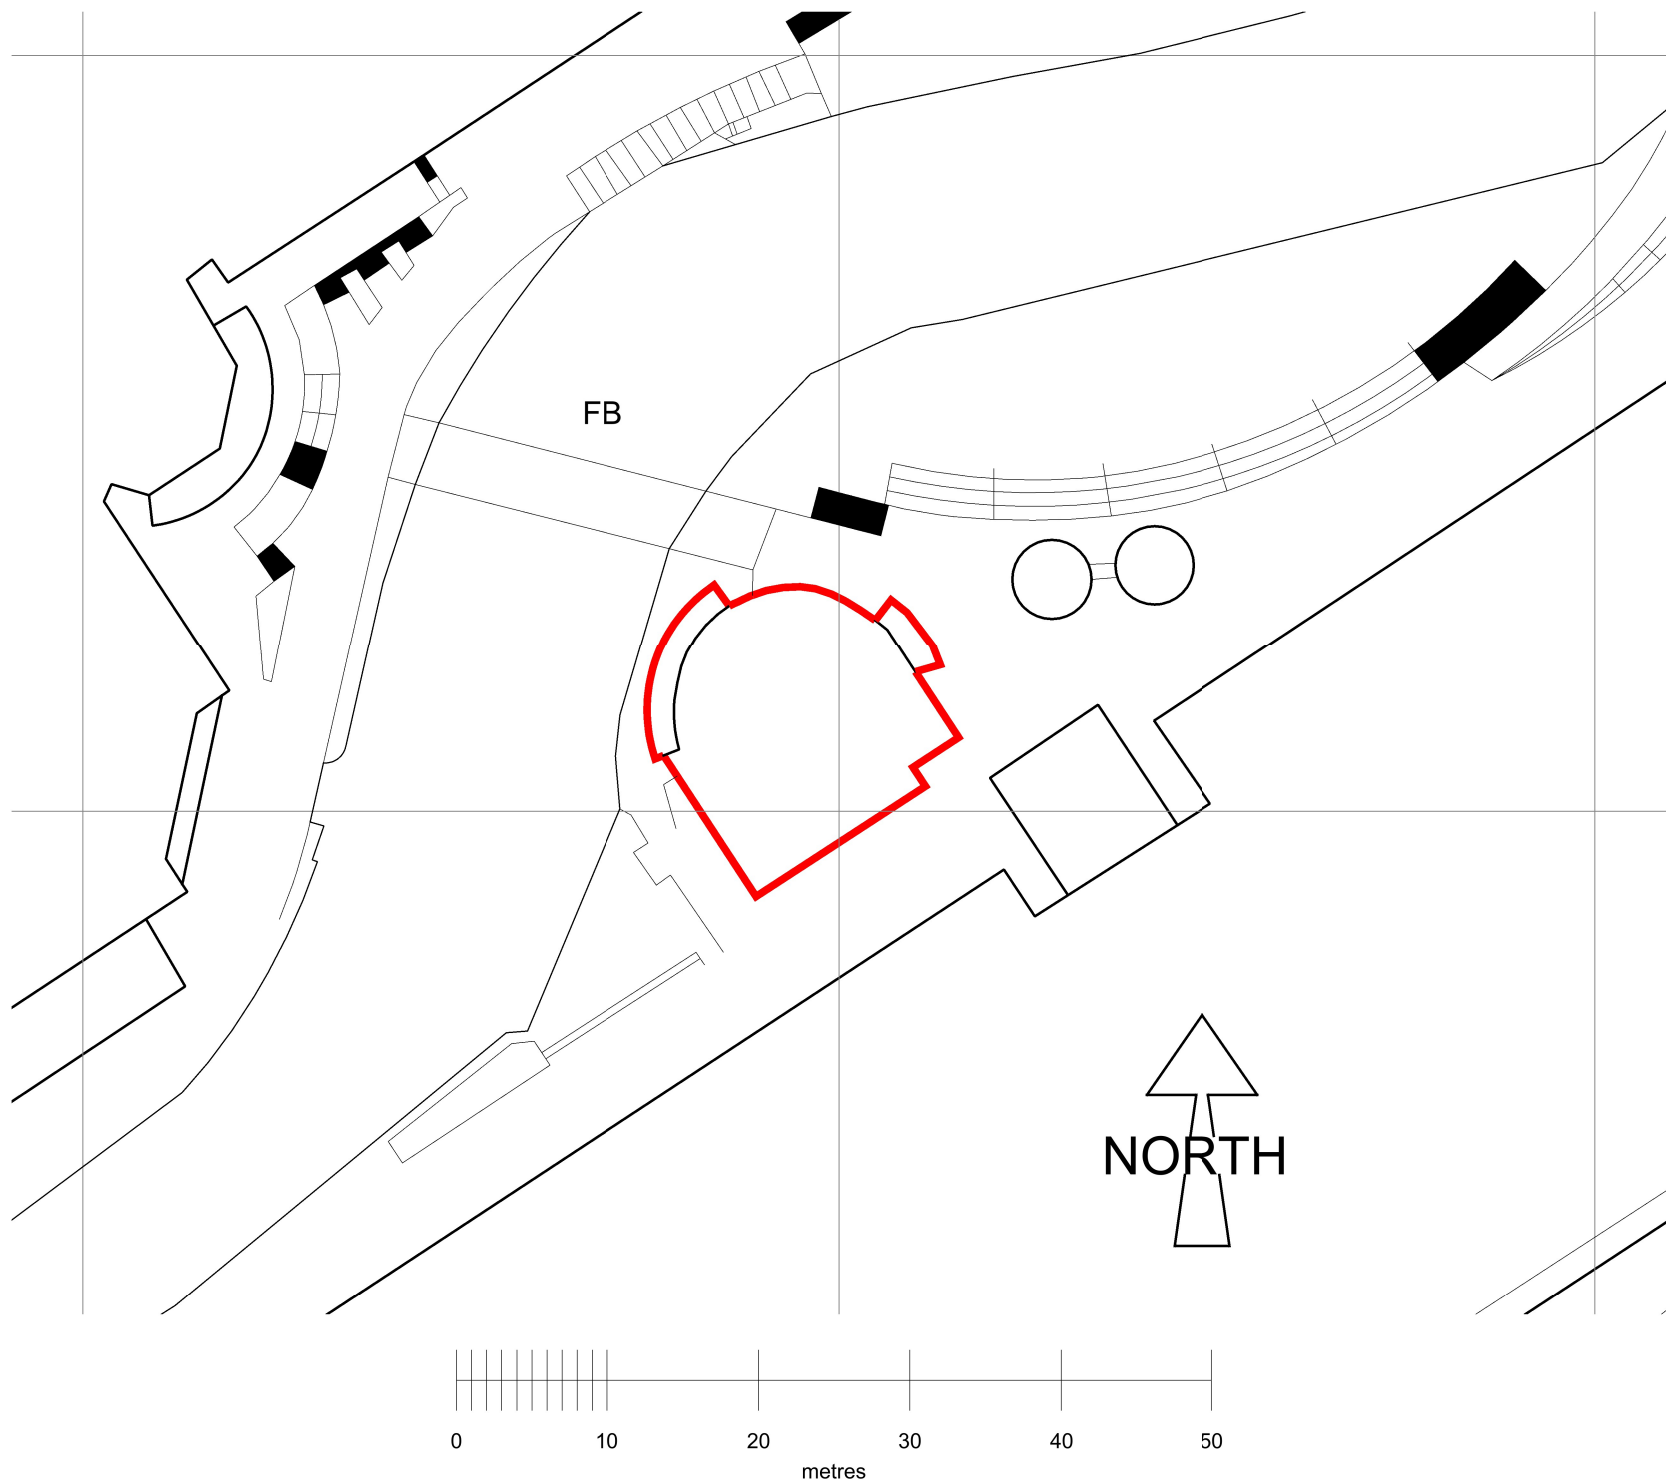

© Crown copyright and database rights 2018 OS 100053143
Reproduction in whole or part is prohibited without the prior permission of Ordnance Survey.

Site Plan

(1:2500@A3)

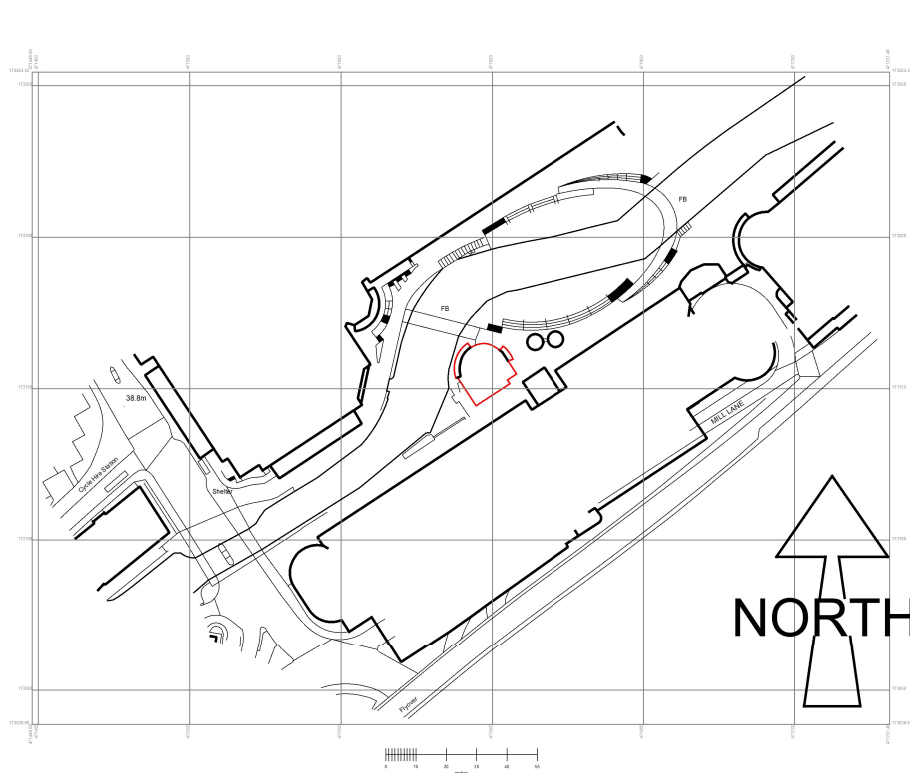

© Crown copyright and database rights 2018 OS 100053143
Reproduction in whole or part is prohibited without the prior permission of Ordnance Survey.

Location Plan

(1:2500@A3)

Rev	Date	Description
T V S Thames Valley Surveying		
Greenbank, University of Reading, London Road Campus, London Road, Reading, RG1 5AQ T. 01189 869 531 W. www.thamesvalleysurveying.co.uk		
Client:	Lemoni Enterprises UK Ltd	
Project:	Unit R1, The Oracle, Reading	
Title:	Site and Location Plan	
Drawn by	JW	
Date	27/12/18	
Scale:	As Shown @ A3	
Drawing Ref:	SP001	