




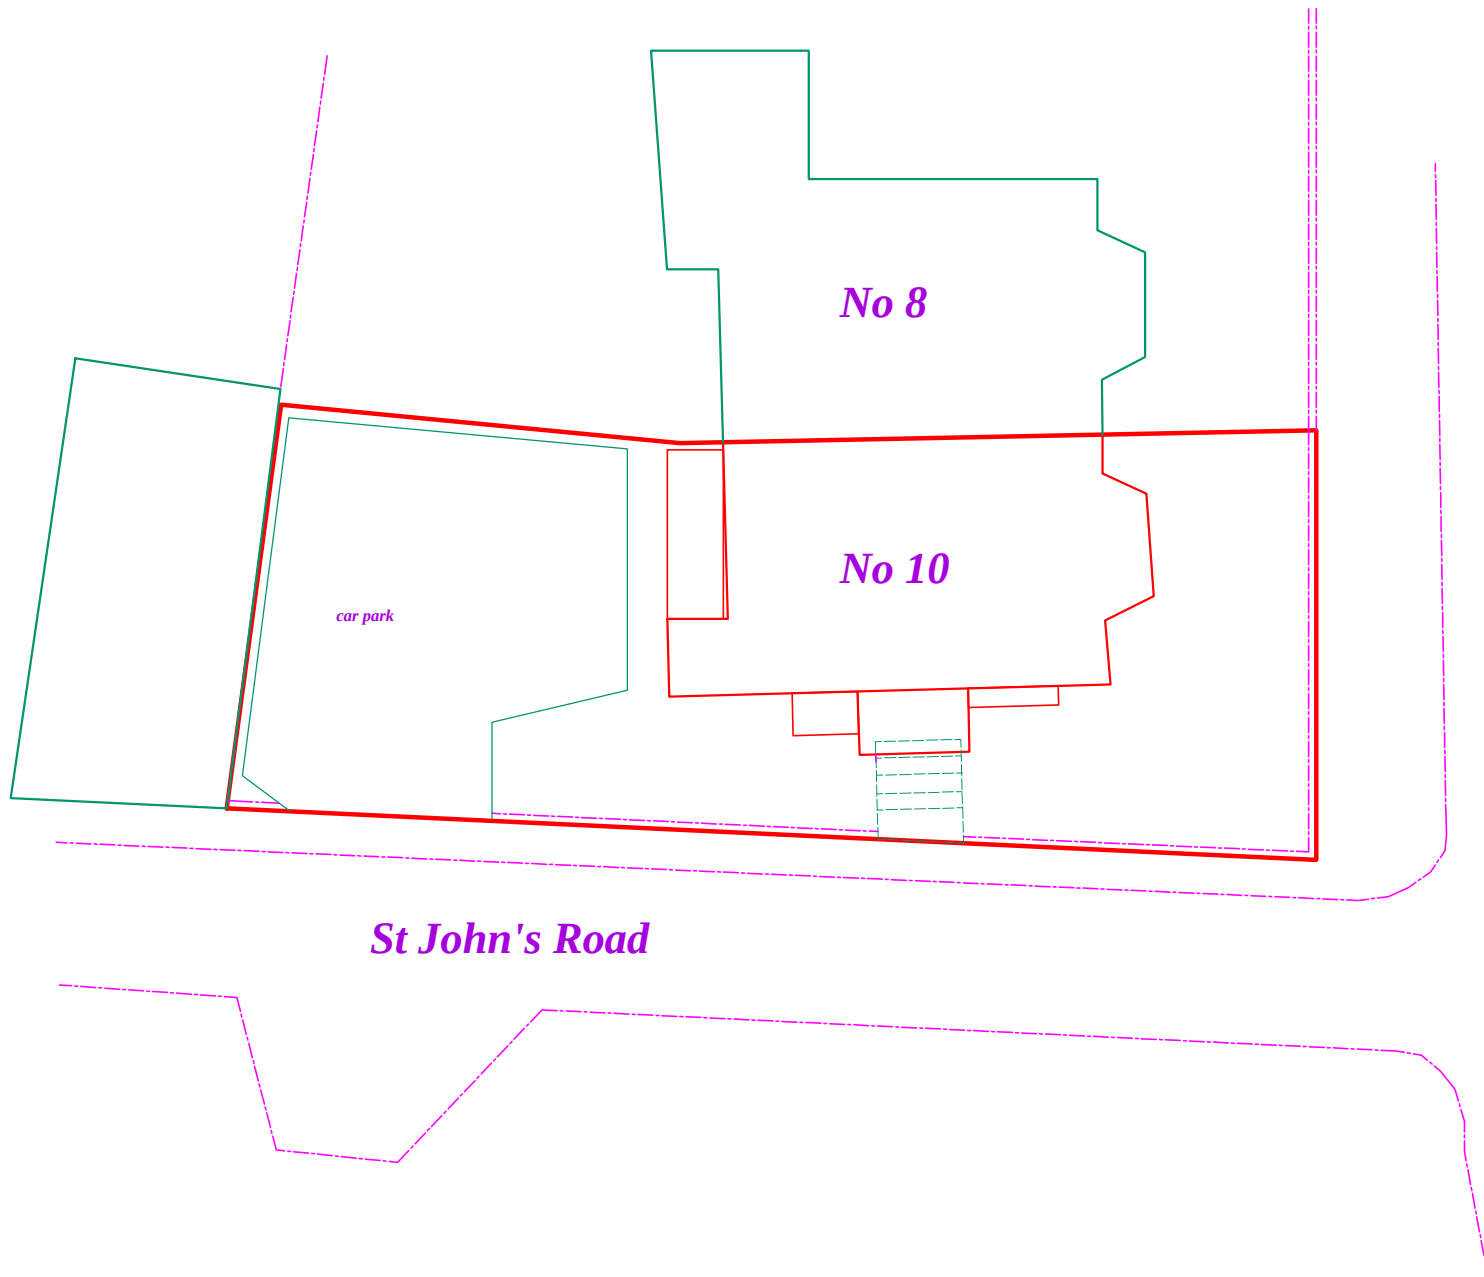

SITE PLAN SCALE 1:200

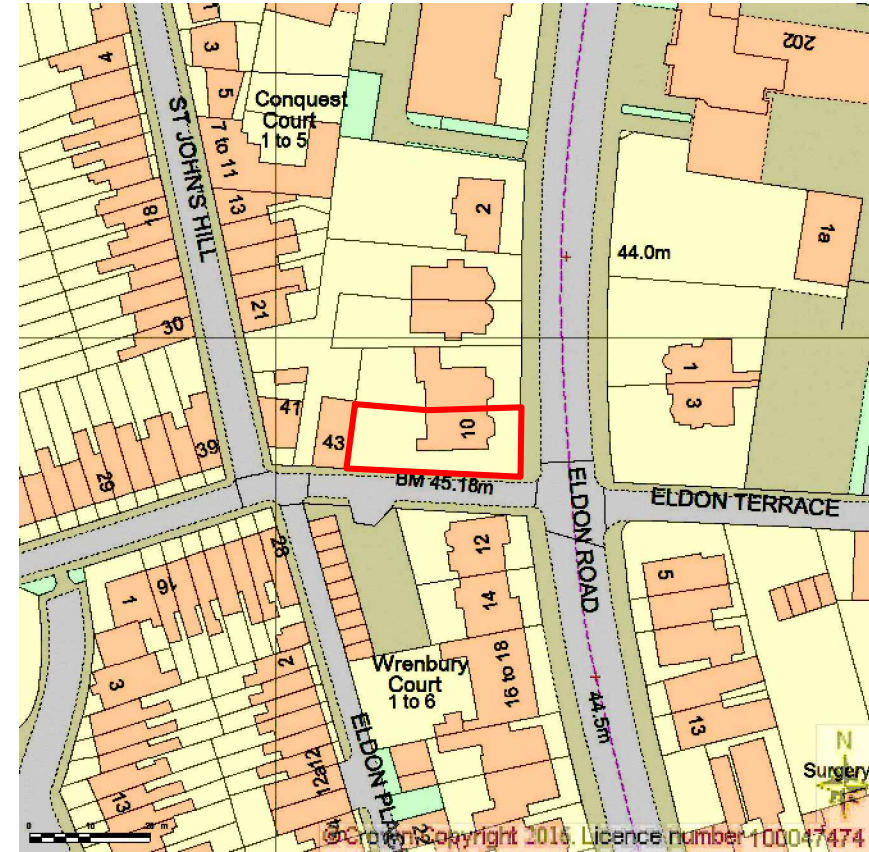

LOCATION PLAN SCALE 1:1250

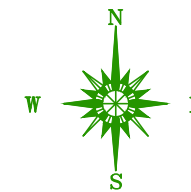

Location
Eldon Road Surgery, 10 Eldon Road, Reading, Berkshire RG1 4DH.

Project
Remedial works
Drawing
Site and Location Plans

Date March 2019

Scale 1:200

Drawing No **D1304-01**

Colin Dawson Associates
Architectural Design and Building Surveying

Malvern House,
1 Malvern Way
Twyford Reading Berkshire RG10 9PY

01189343322
cdadesign@ntlworld.com

