



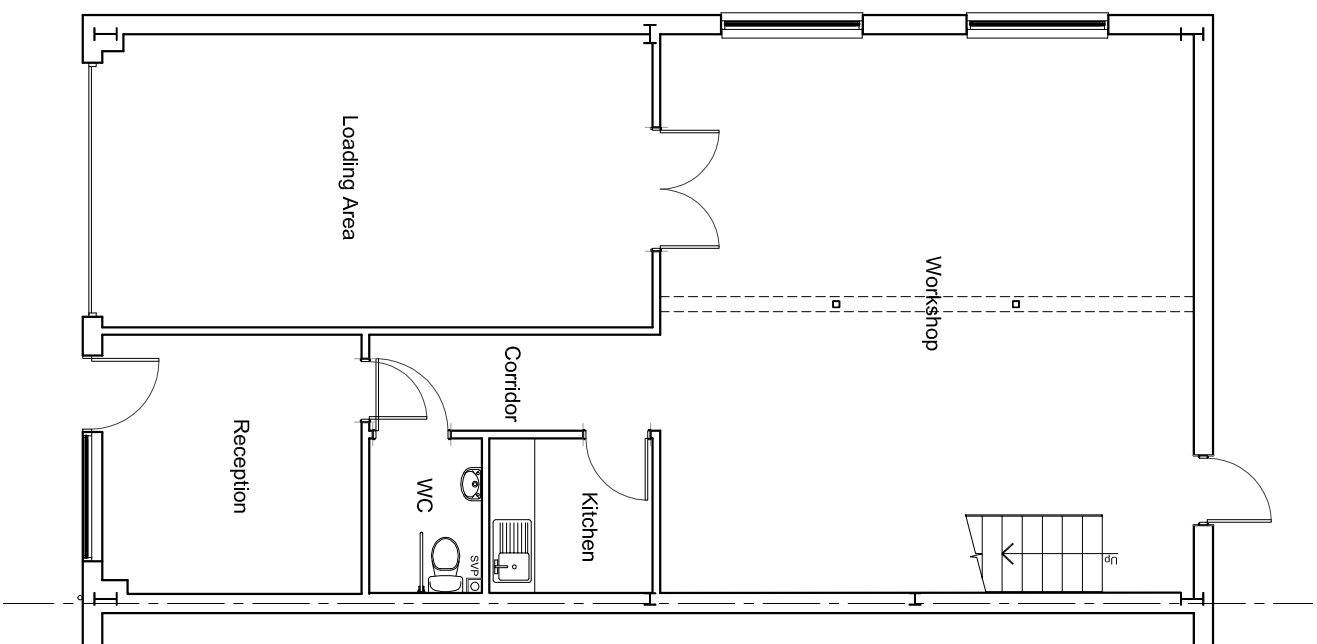


Existing Ground Floor Plan

Scale 1:100

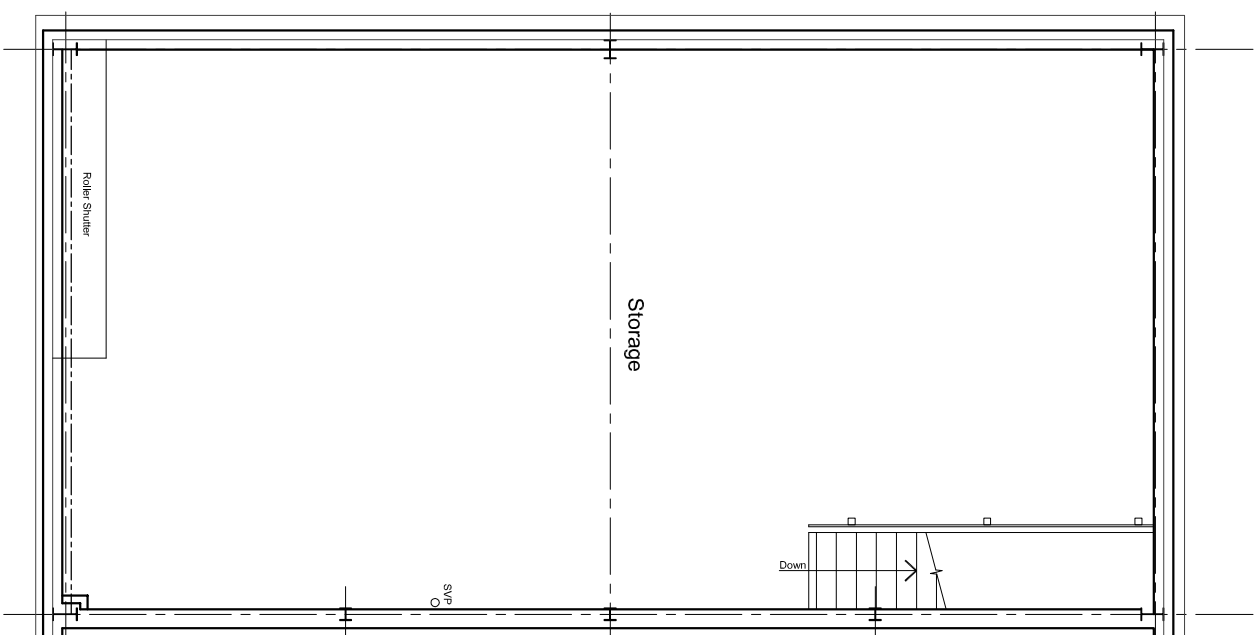

Existing First Floor Plan
Scale 1:100

 

		NOTES This drawing is to be scaled for planning purposes only. All dimensions are in millimeters unless noted otherwise. This drawing to be read in conjunction with drawings 001 to 005	Client Kilmatec Limited	Project Name and Address Unit 3, Manor Commercial Estate, 12 Commercial Road, Reading. RG2 0QJ.	Title, New, Contract No. 18/0000000000 Revision Not to be used Date of Issue 01/03/2018 Issue controlled by e-mail: kfc.cad@kwork.com		
							
					Status For Approval	Dwg No. 002	Rev /
					Date March 2018		
					Scale As shown @ A3		