


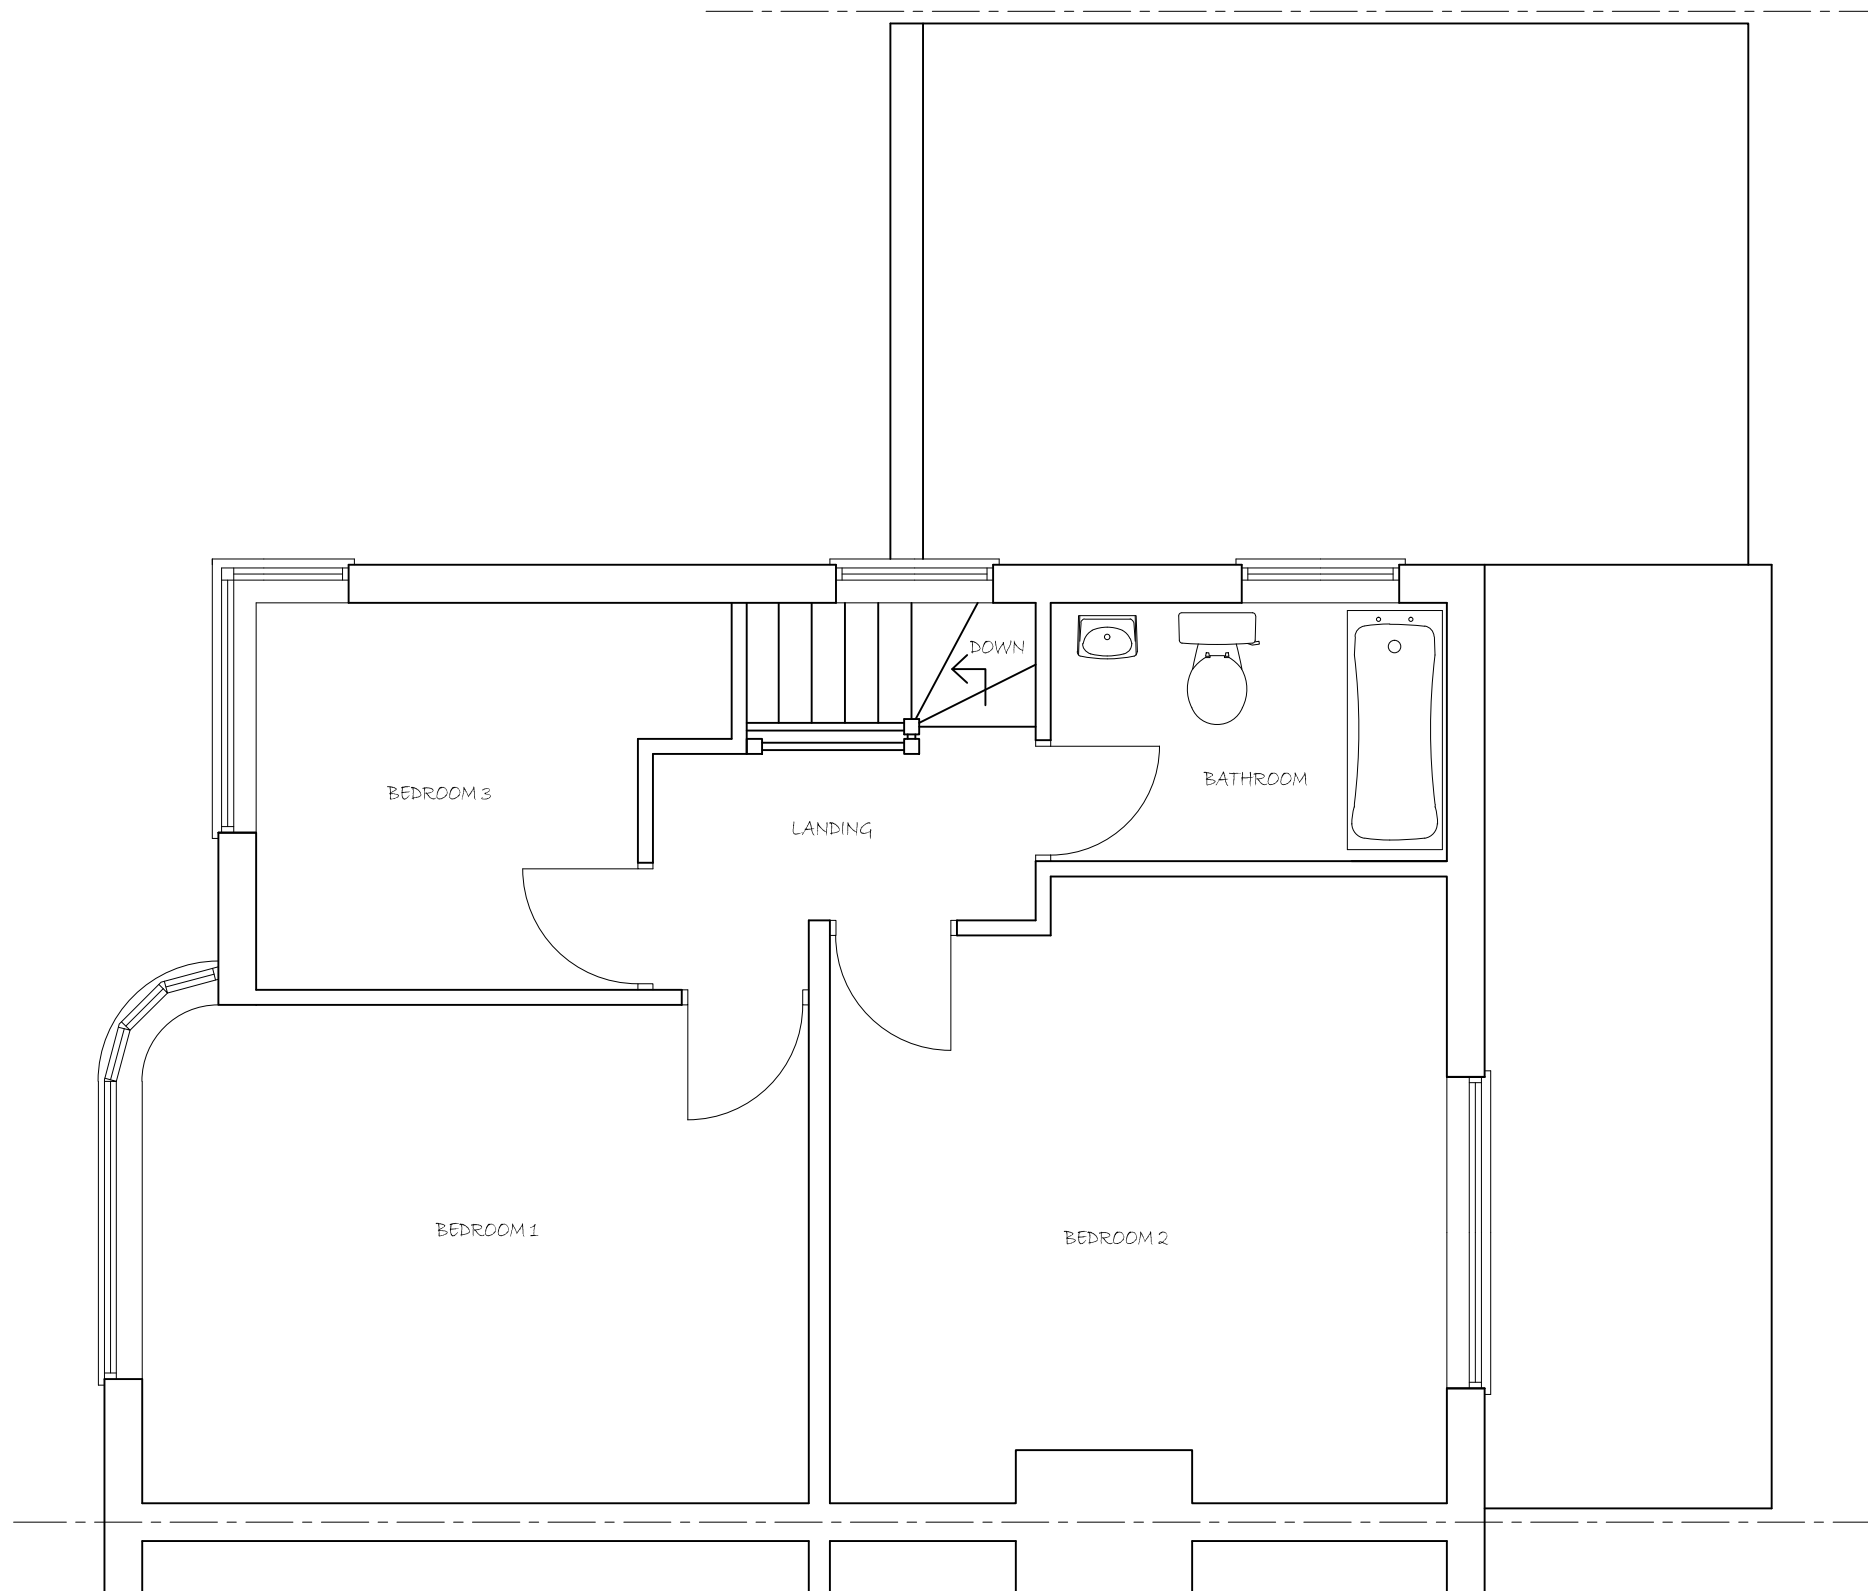

SCALE 1:50

EXISTING FIRST FLOOR PLAN

PROJECT
PROPOSED DEVELOPMENT AT ;
129 MAYFIELD DRIVE
READING
RG4 5JR

TITLE

EXISTING FIRST
FLOOR PLAN



CREATIVE DESIGN &
STRUCTURE Ltd.

HENSON HOUSE NEWTOWN ROAD
HENLEY-ON-THAMES RG9 1HG
Tel 01491 411922

info@creativedesignandstructure.co.uk www.creativedesignandstructure.co.uk

DRAWN
EB

SCALE @ A3

DATE
APRIL 2019

1:50

DRAWING NO.

REV.

39917-06
