





Existing Front Elevation

1 : 100

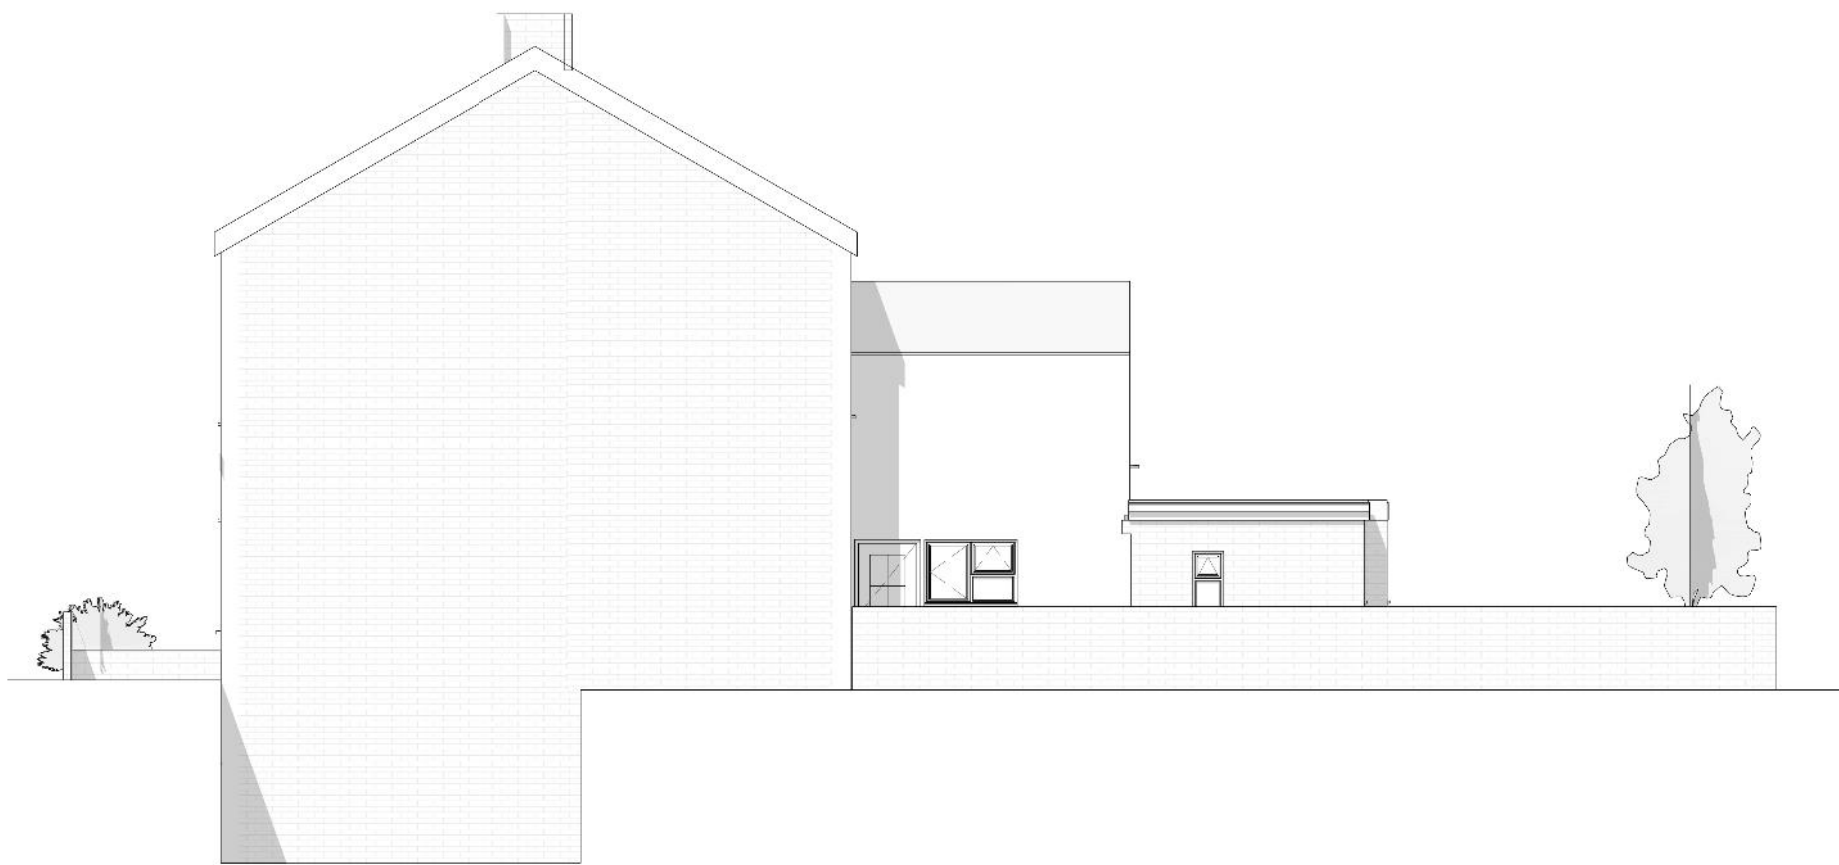


Existing 1 Elevation

1 : 100

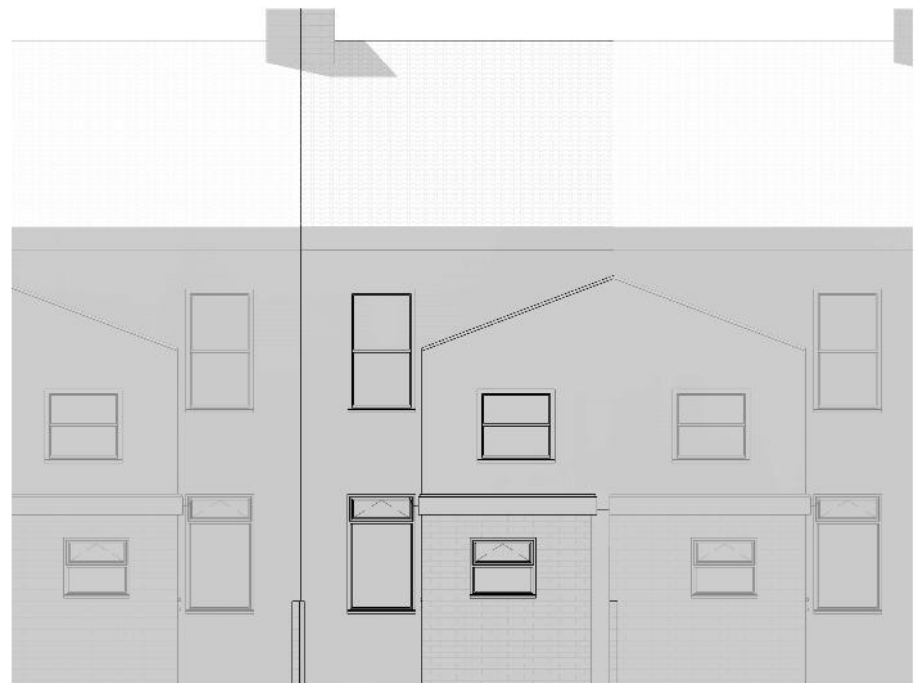


Existing Rear Elevation

1 : 100

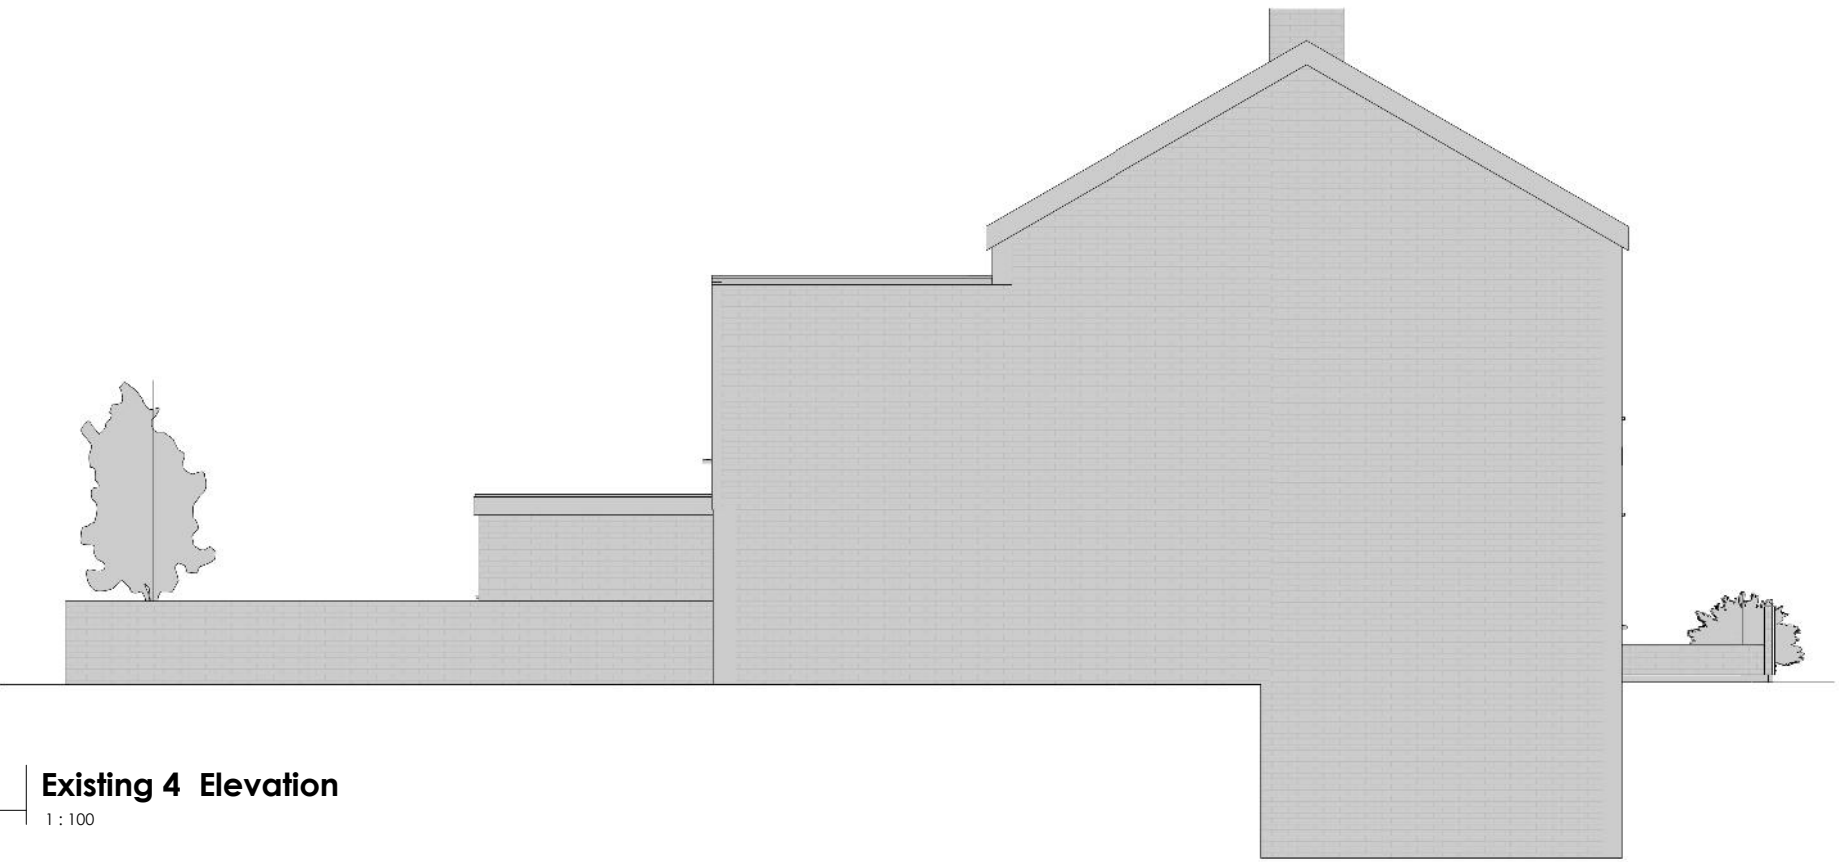


Existing 4 Elevation

1 : 100

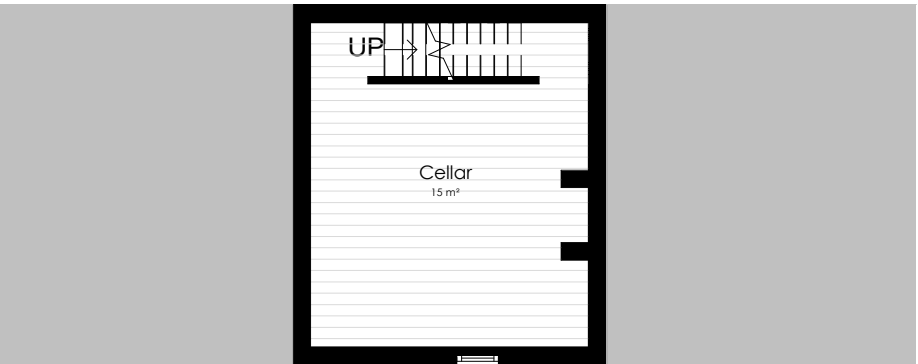


Existing Basement

1 : 100

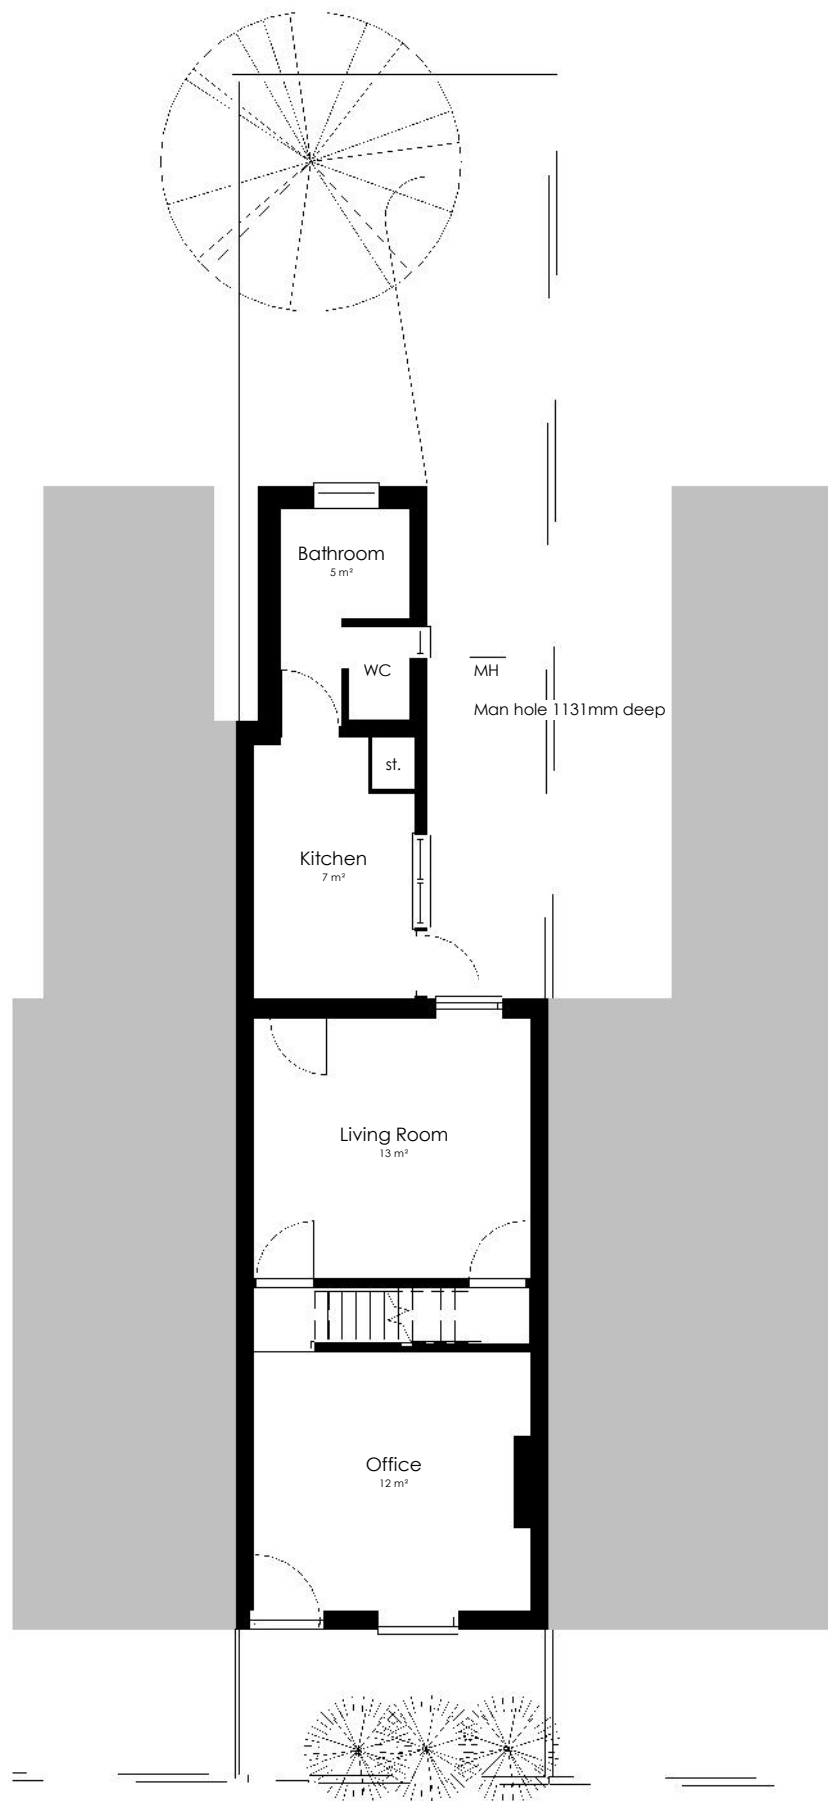


Existing Ground Floor

1 : 100

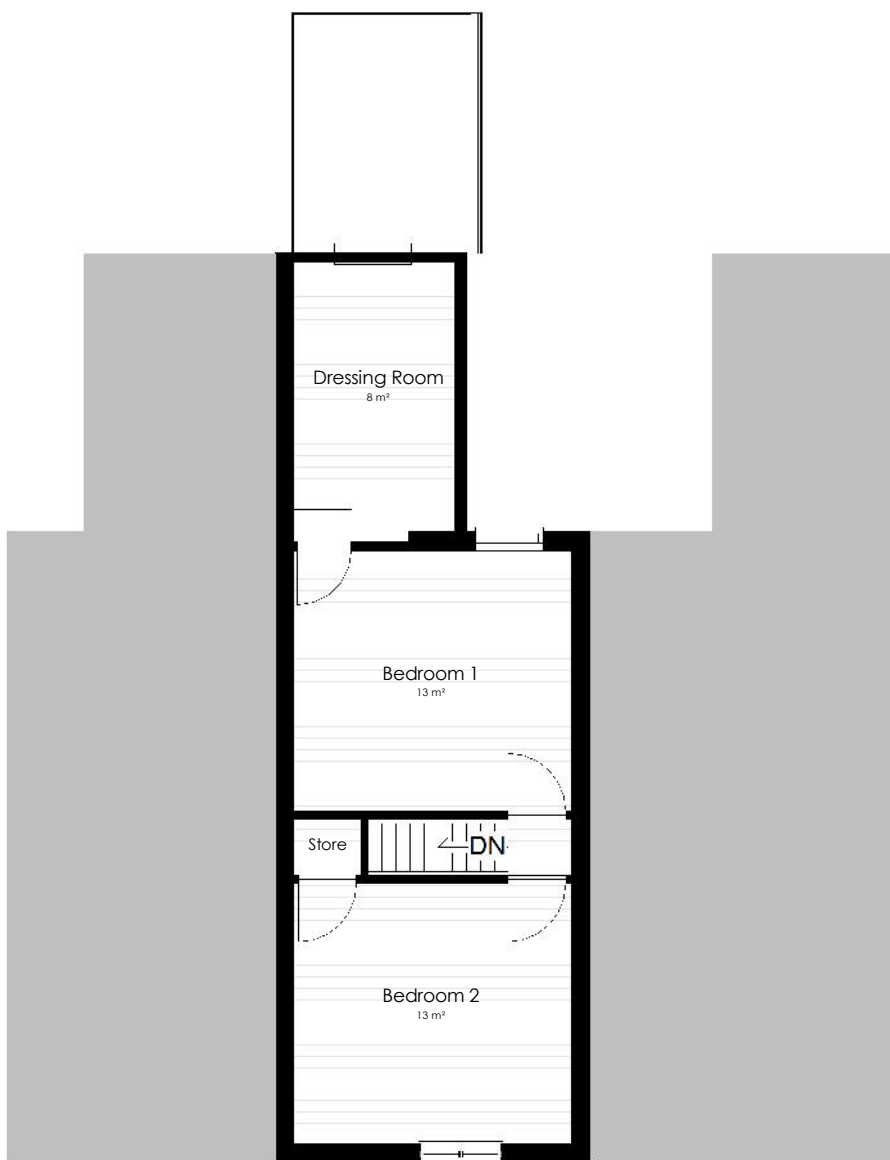

Existing First Floor

1 : 100

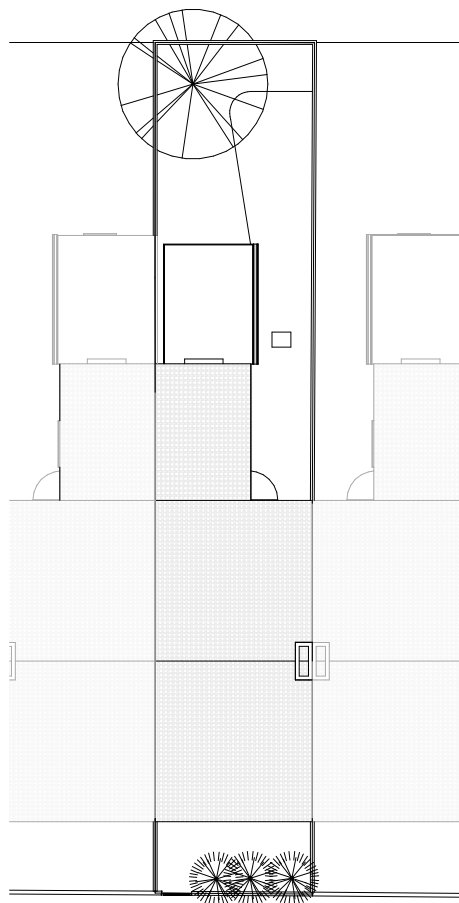

Existing Site

1 : 200



Crown Copyright and database rights 2018. OS 100031961 National Map Centre. Purchased 05/09/2018 1 year licence.

Location Plan

1 : 1250



Block Plan

1 : 500

0 1 2 3 4 5 10m E: 1/100

Zoe Lewis Architects Ltd
12A Castle Hill, Reading, RG1 7RD
www.zlat.co.uk / 01183272350
info@zlat.co.uk

PROJECT
252
13 Victoria Street

TITLE
Existing

CLIENT
Nichola Ebhern

DRAWN BY
VK

CHECKED BY
ZLS

SCALE
As indicated

PROJECT NUMBER
252

DRAWING NUMBER
A1-01

REV
00