

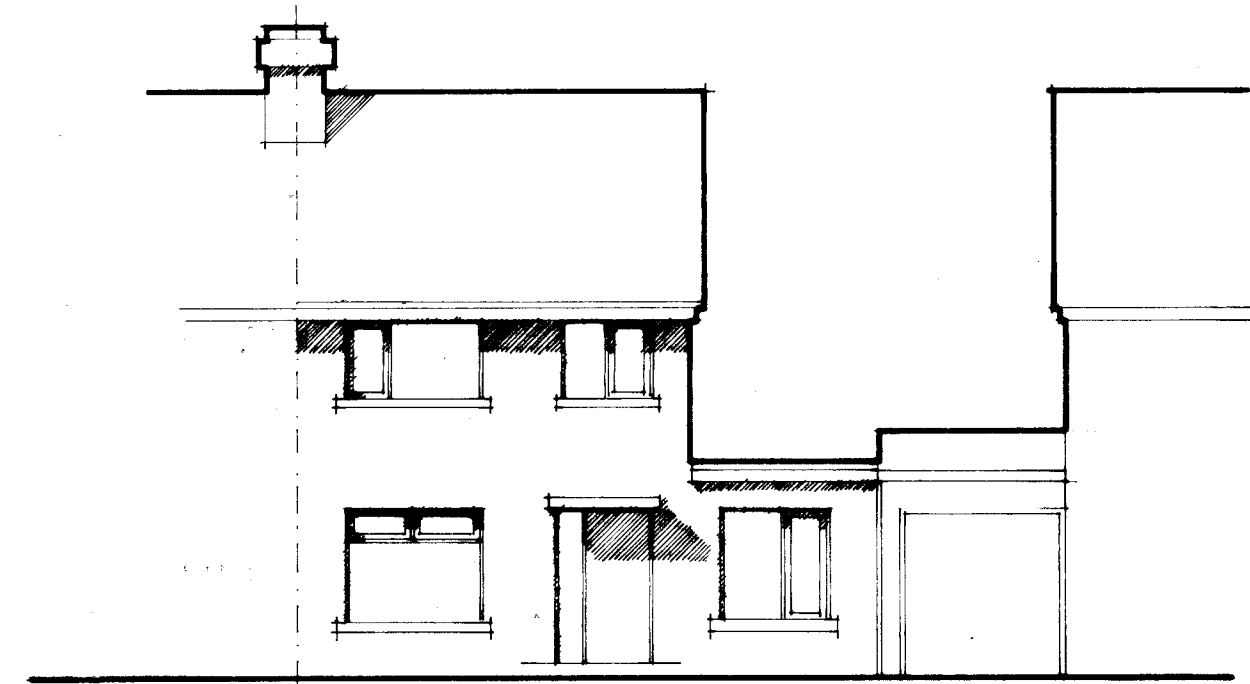


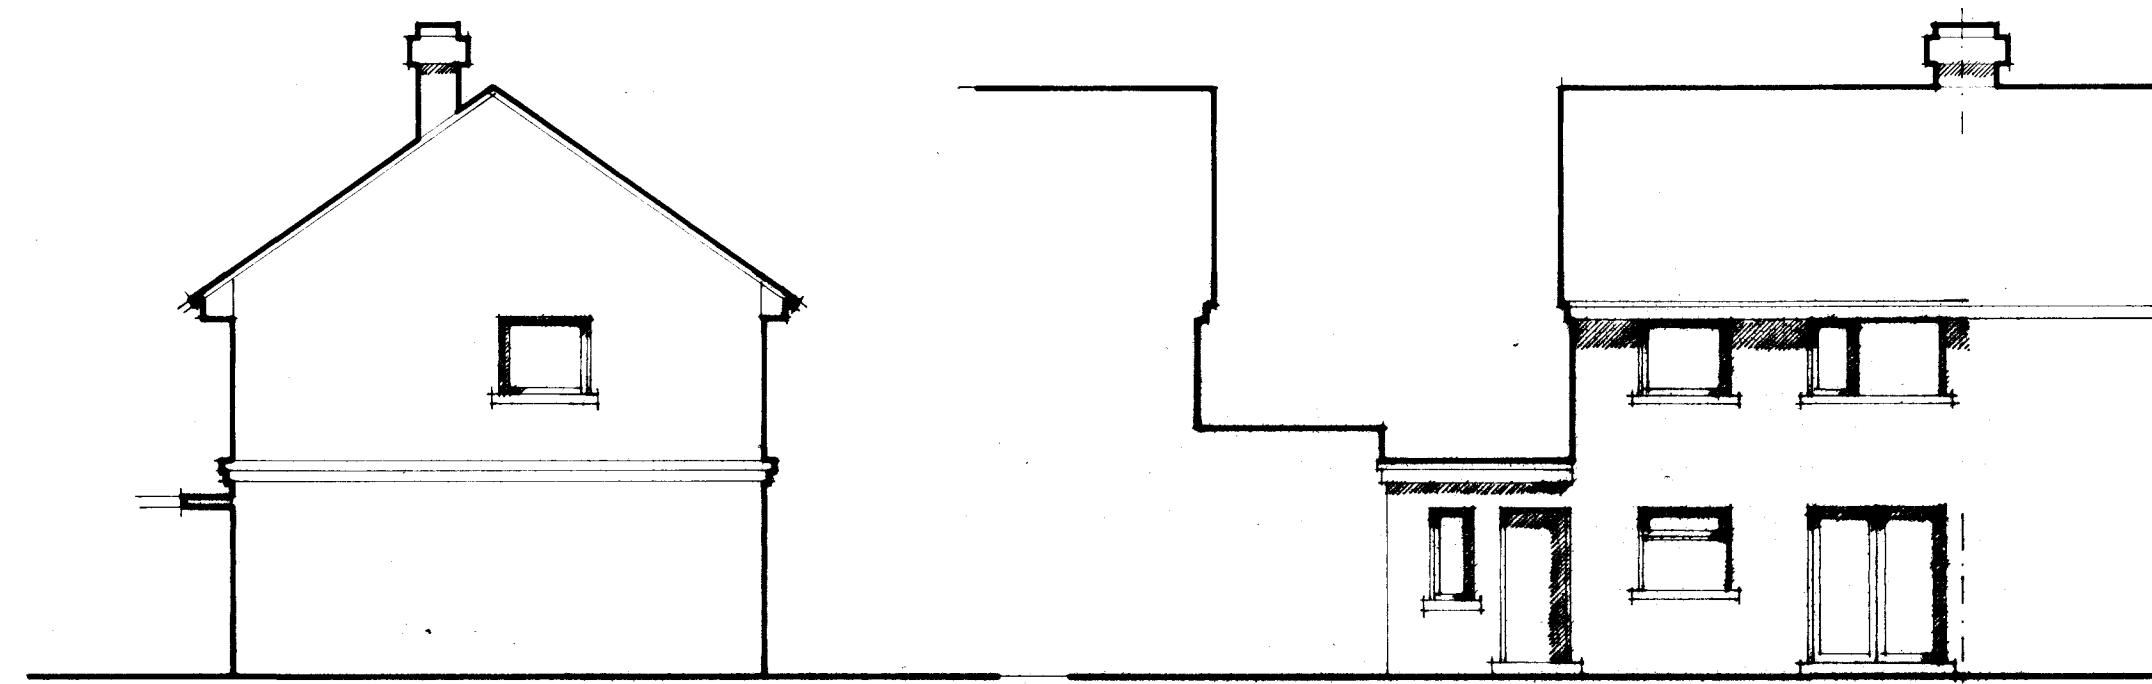


Front elevation


 


Side elevation

Rear elevation

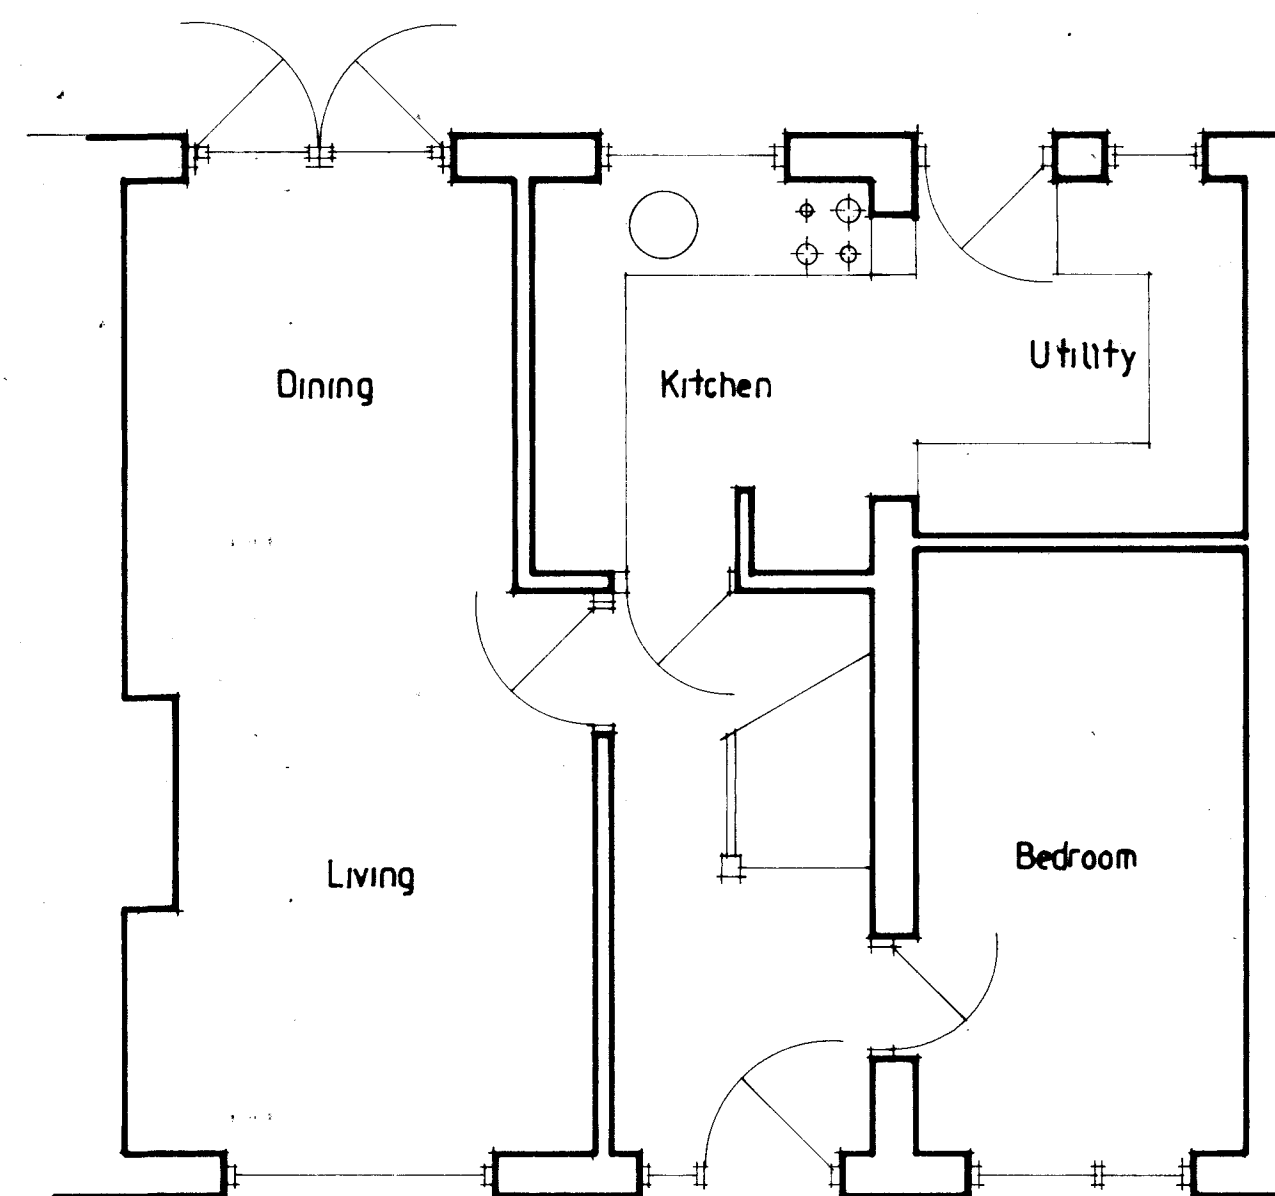

Ground floor plan

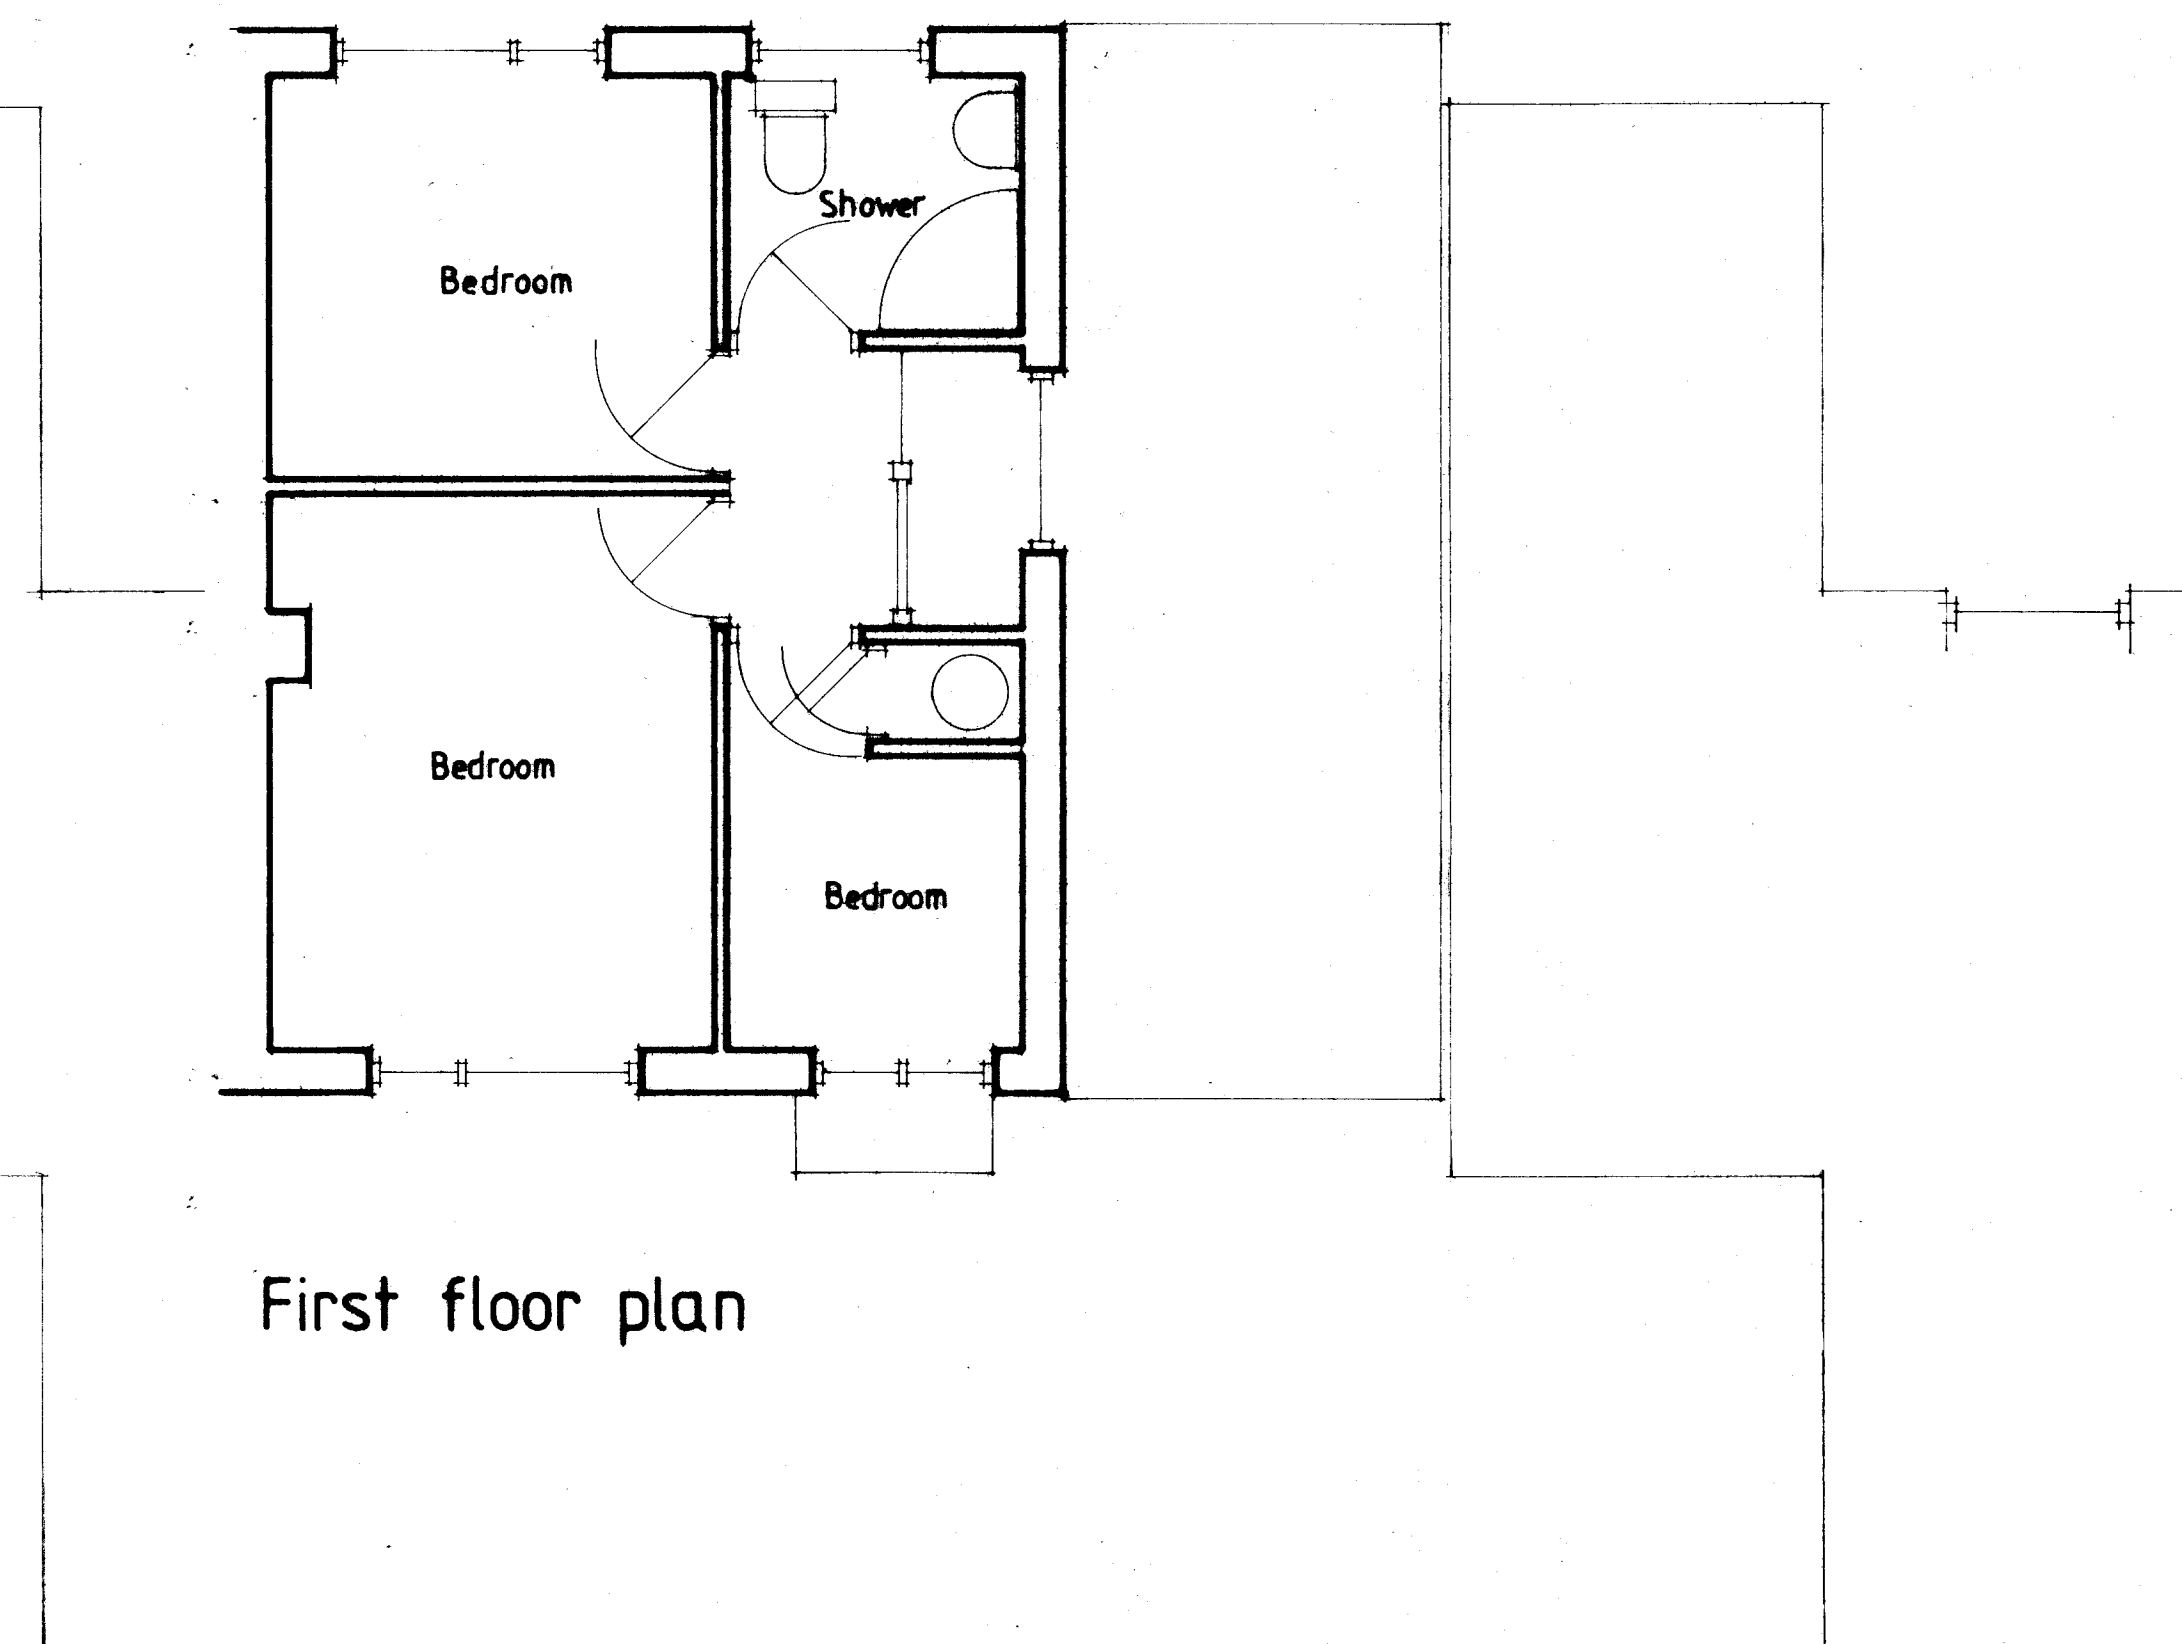 

First floor plan

project First floor side extension
location 16 Alandale Close, Reading RG2 8JP
drawing Existing
drawing no 841 / 01
scale 1 : 50 1 : 100
date March 2019

T.Neal Ltd
Architectural Design