




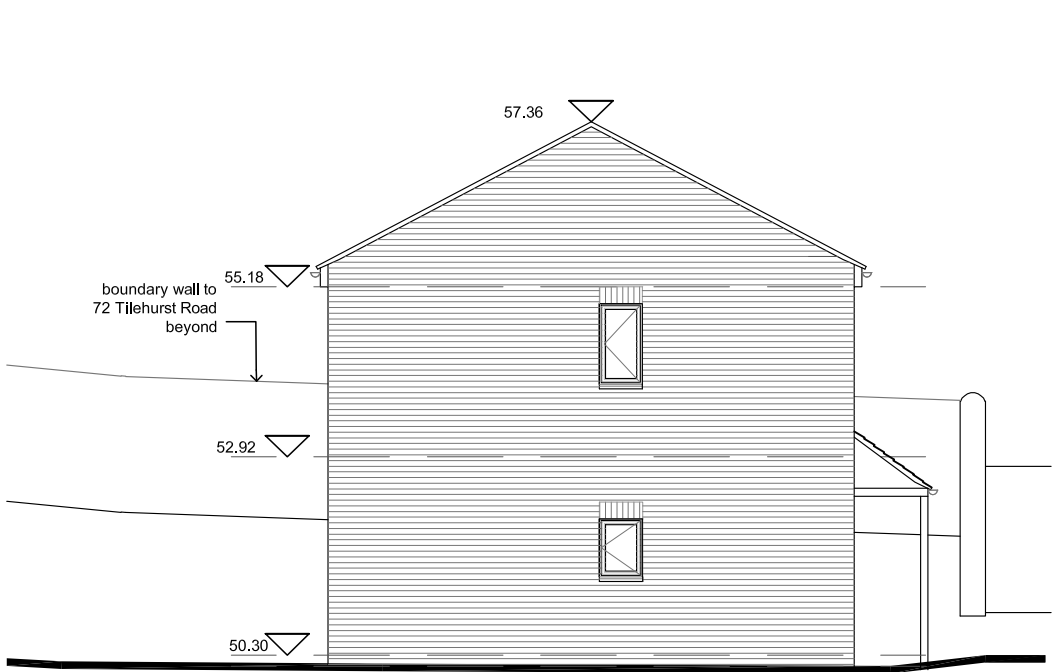

Proposed North Elevation

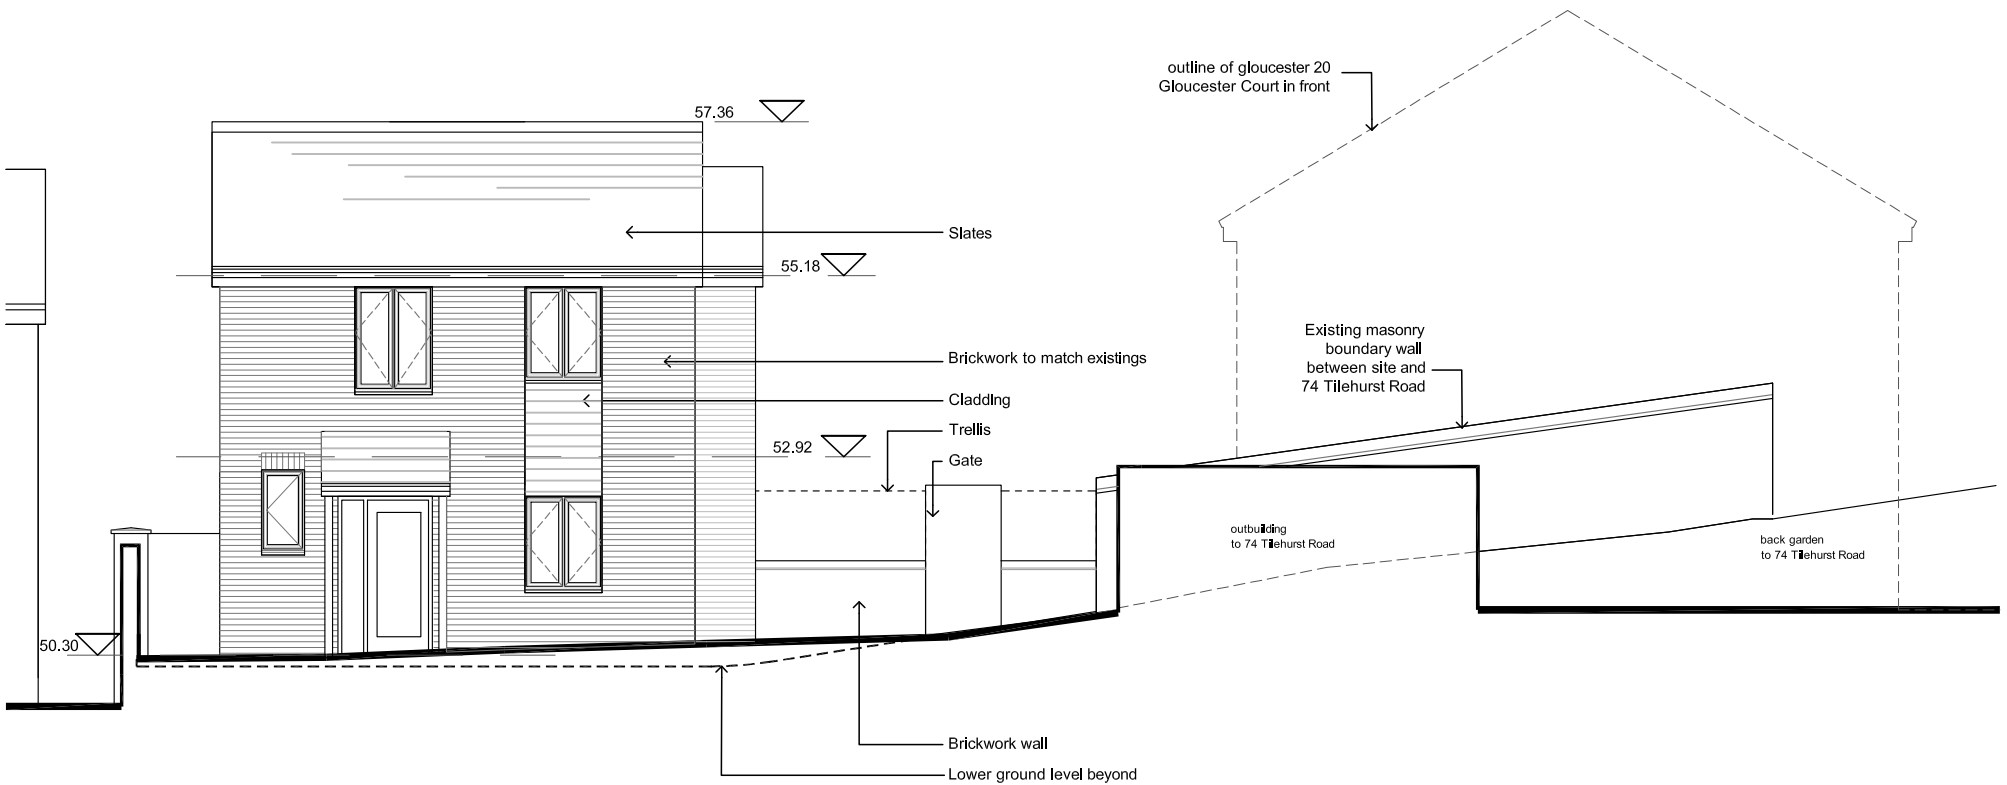


Proposed West Elevation

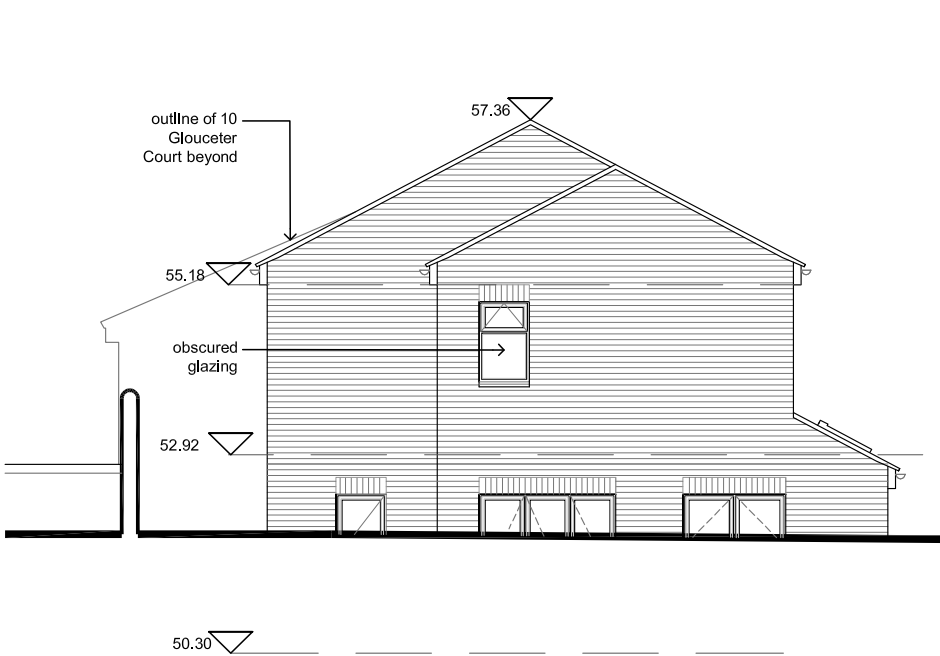

Proposed South Elevation



Proposed East Elevation

 

James Matley Architect  Architects Registration Board James Matley Architect is a trading name of Matley Design Ltd	STATUS PLANNING		TITLE Proposed Elevations		
	JOB Gloucester Court, Reading, RG30 2TW		SCALE 1:100 @ A3		
			DRAWING NUMBER 5080-A-104	DATE 01/18	REV E