



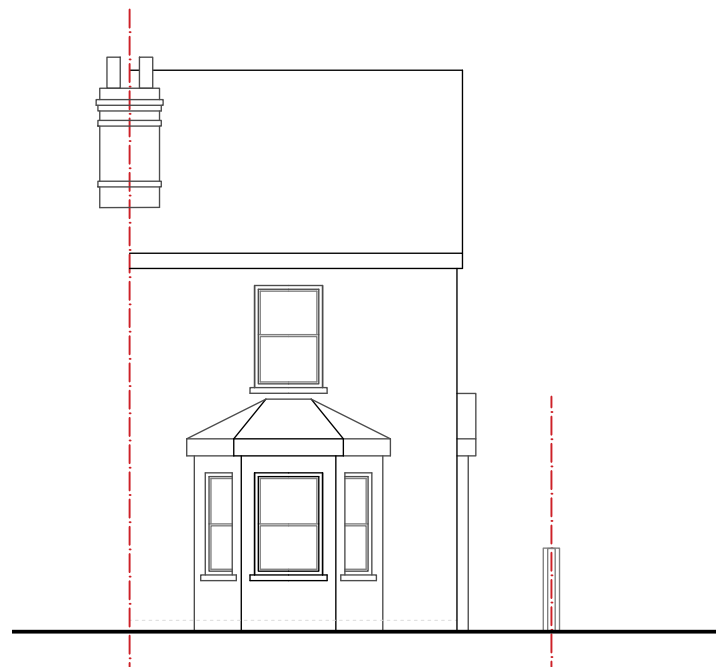


PROPOSED FRONT ELEVATION
SCALE 1:100



PROPOSED SIDE ELEVATION
SCALE 1:100

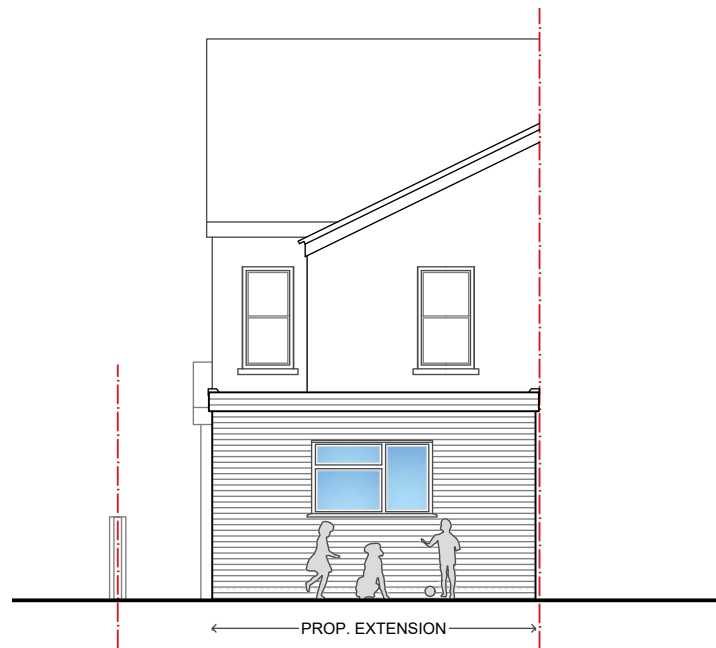

PROPOSED REAR ELEVATION
SCALE 1:100

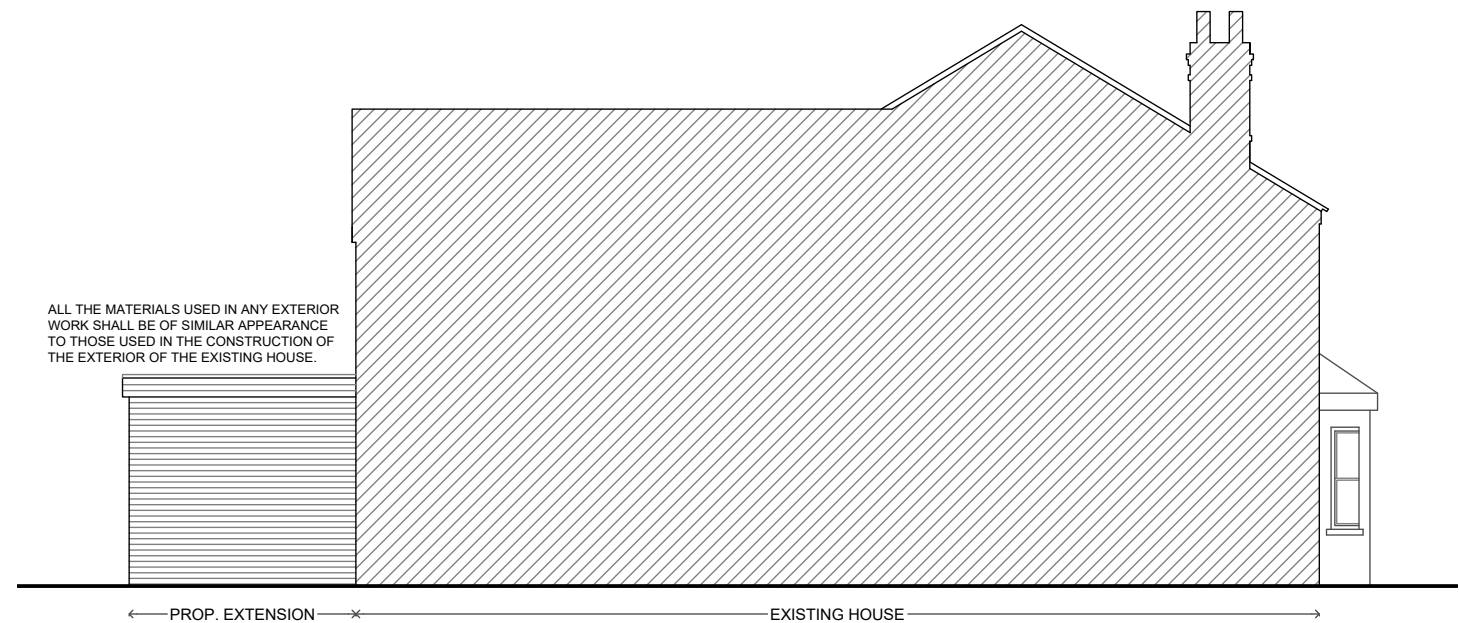

PROPOSED SIDE ELEVATION
SCALE 1:100



12 Stanton Close, Earley, Berkshire. RG6 7DX
Contact : 0118 327 9645
www.arcadia-design.co.uk

KEY:
Existing Proposed

0 10m 20m 40m 80m (1:1250)

0 1m 2m 4m 8m (1:100)

P L A N N I N G I S S U E

REV.	DATE	DESCRIPTION	SCALE	1:100 @ A3	PROJECT PART SINGLE STOREY REAR/ SIDE EXTENSION AT 267 WHYKHAM ROAD, READING - RG6 1PL
DWG NO:	PL/A446/03				DRAWING TITLE PROPOSED ELEVATIONS
DATE	MAR. 2019	DRAWN BY	MQ		