




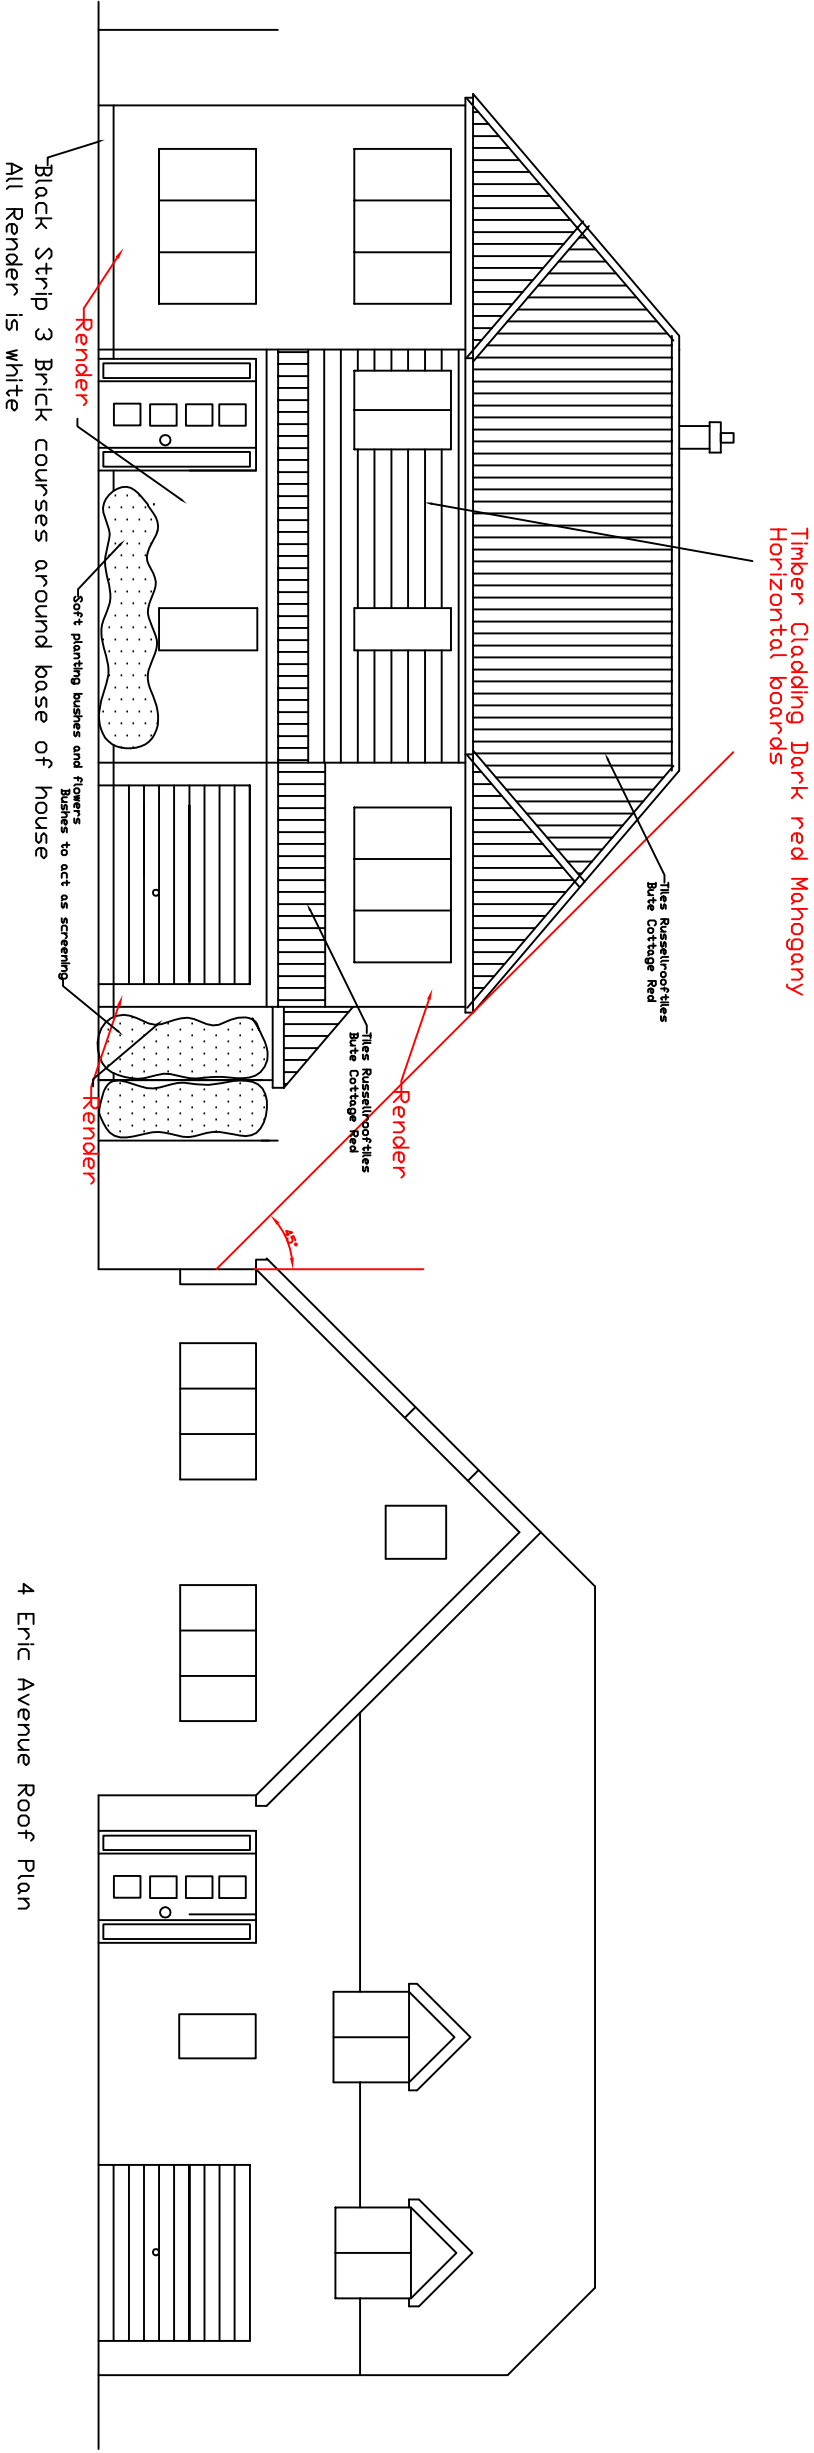

North East Elevation (Front)
Eric Avenue

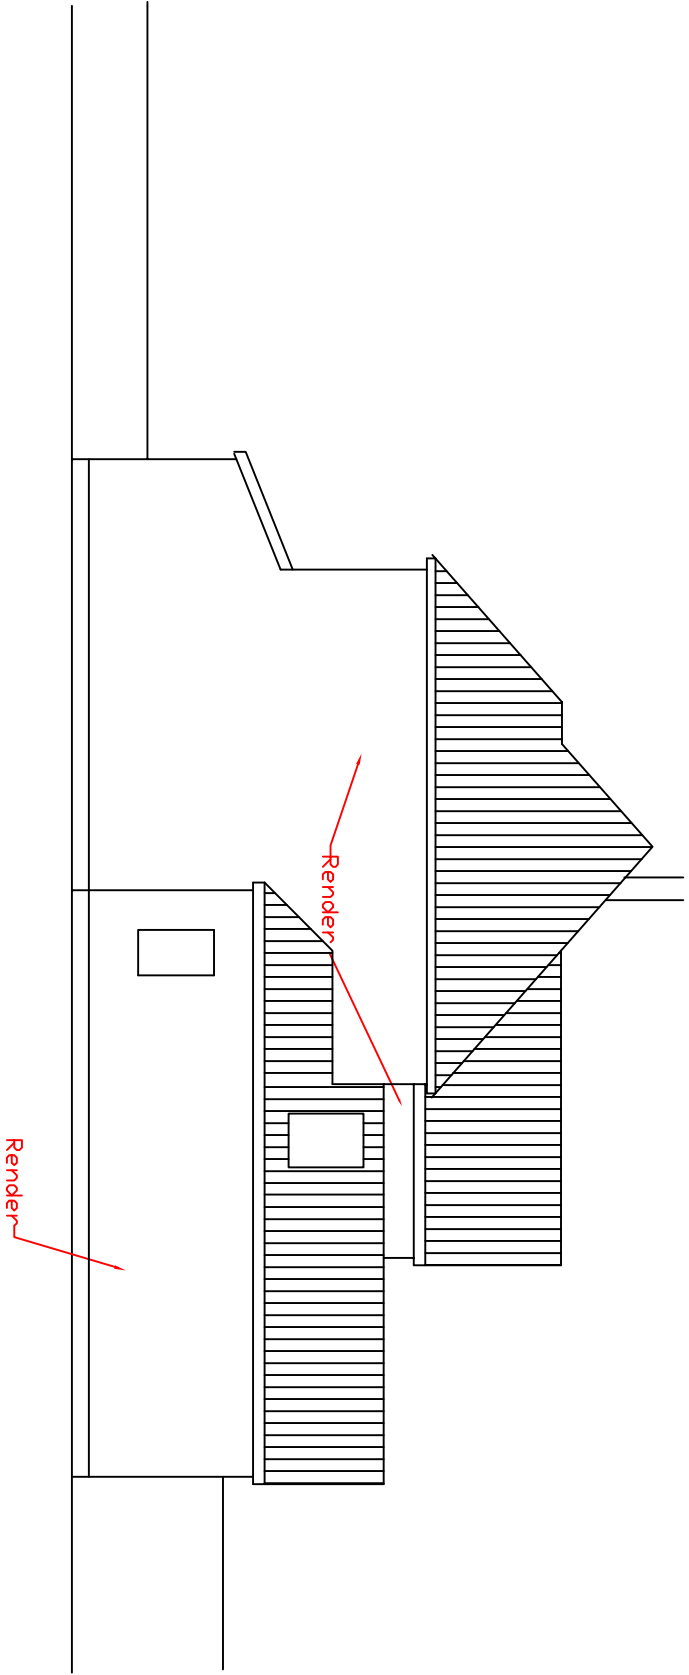

North West Elevation

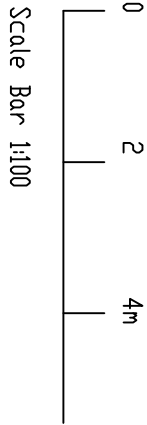

Extension

6 Eric Avenue , RG4 8QX
Proposed Elevations

Drawing 10 Rev D

Scale 1:100 Date: 1/19

Status: For Planning