





EXISTING GROUND FLOOR PLAN

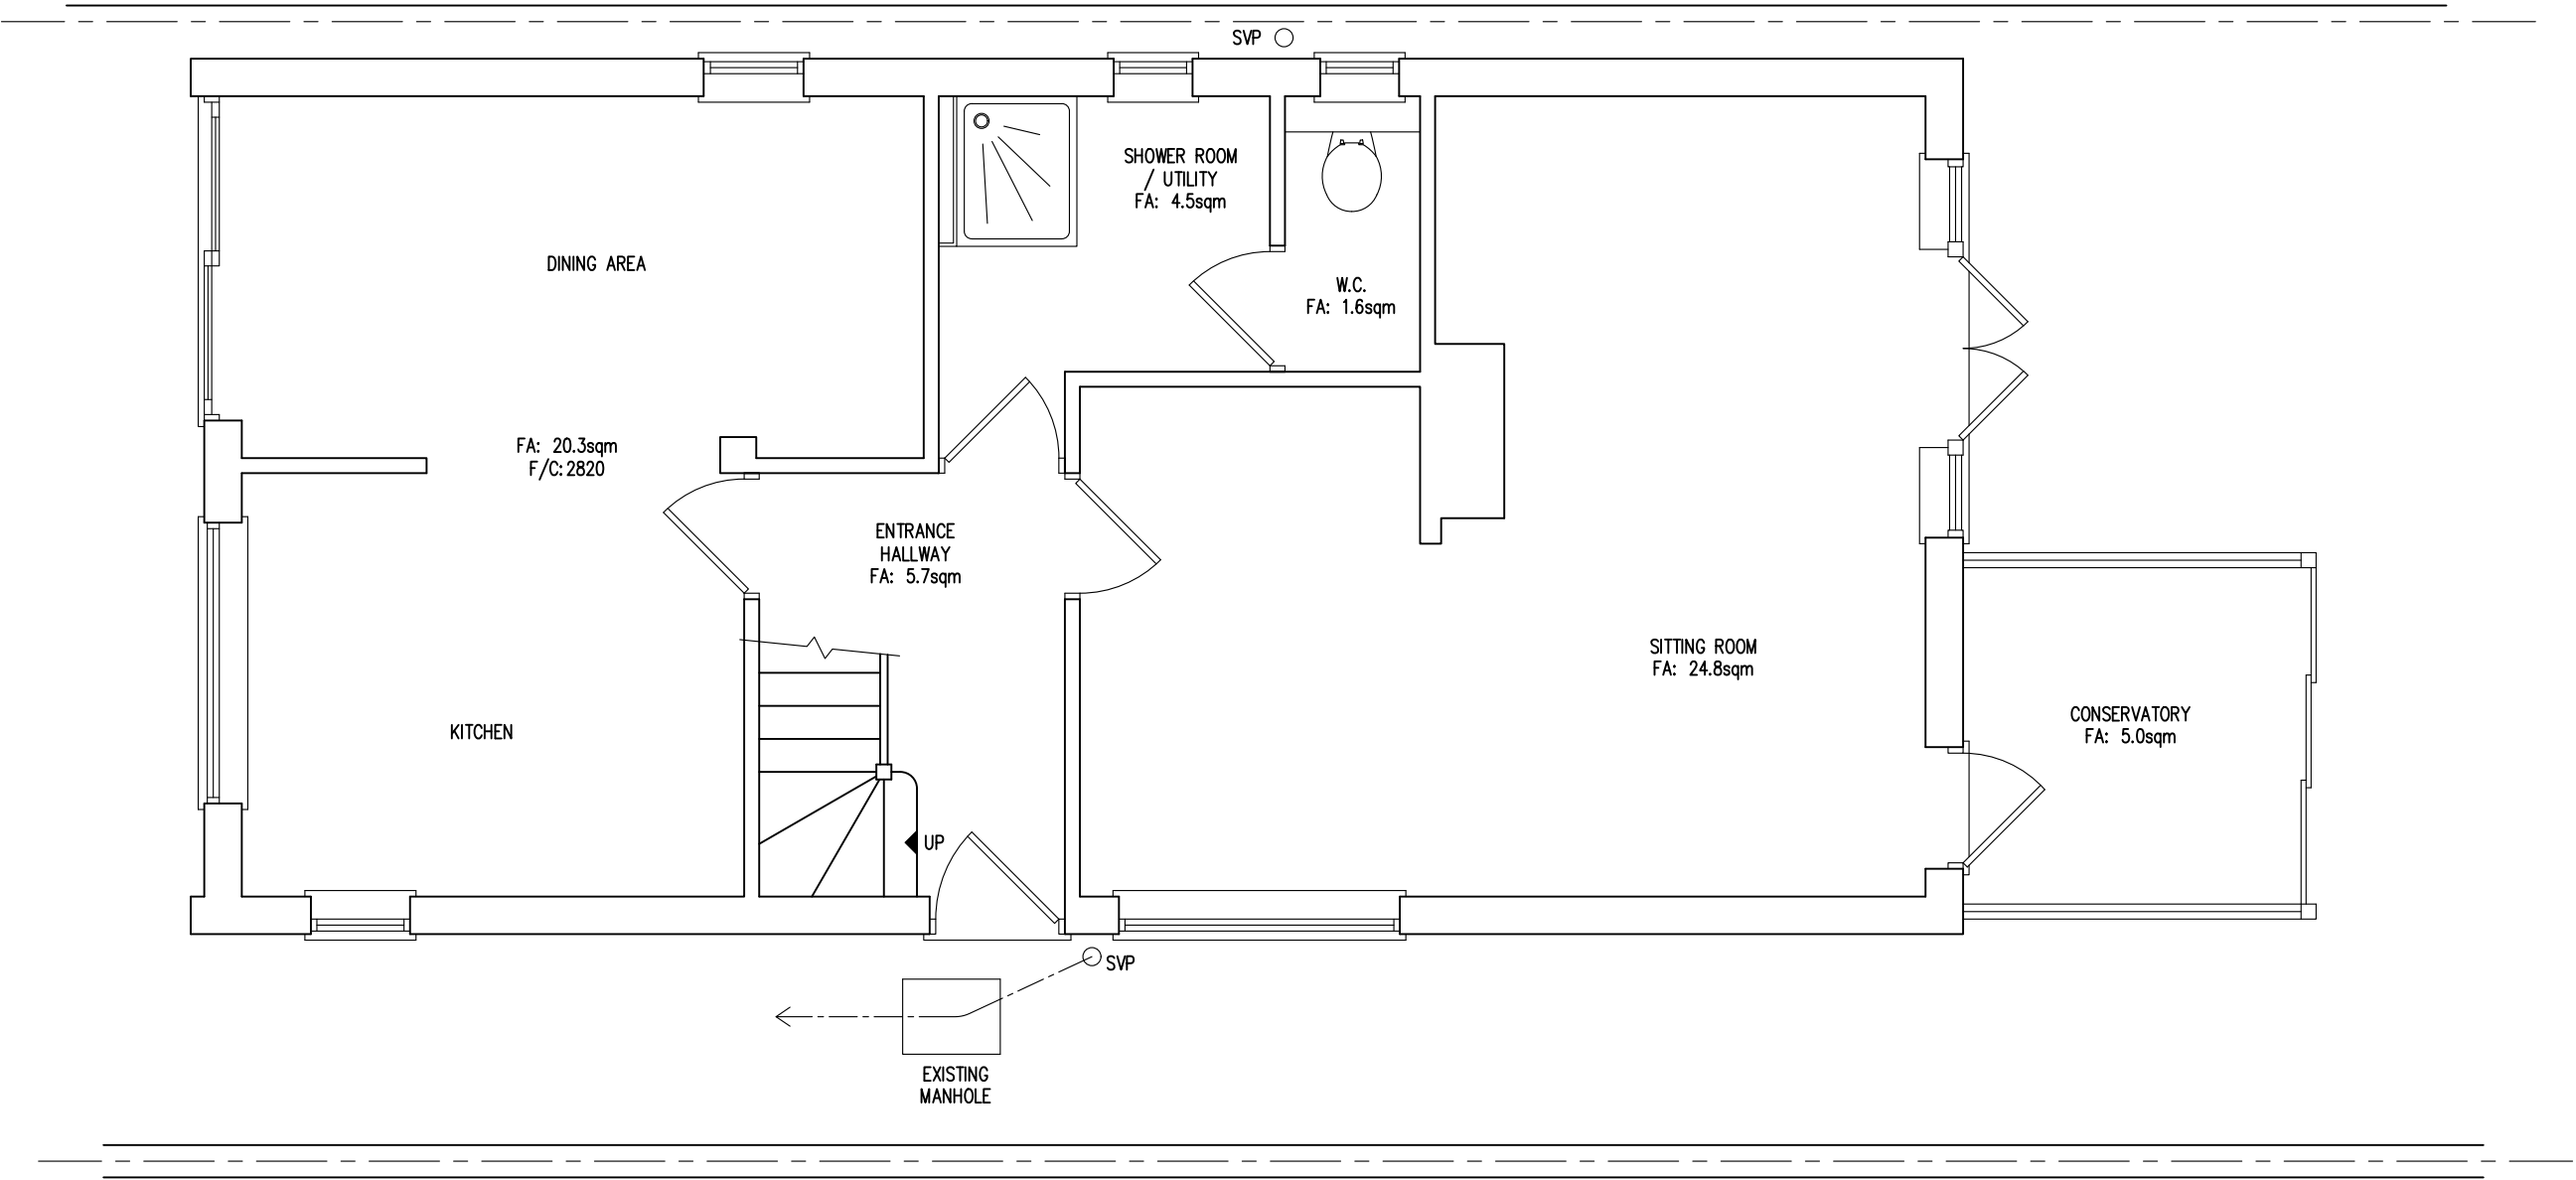

 

56 SHEPHERDS LANE
READING
info@hac-designs.co.uk

CAVERSHAM
RG9 7JL
Mob: 077985296627

PROJECT:
PROPOSED DEVELOPMENT AT;
26 QUEEN STREET
READING
RG4 7RB

CLIENTS NAME:
MRS RUTH STEGGLES

TITLE:
EXISTING GROUND
FLOOR PLAN

REVISION:	

DRAWN BY: HAYDEN COOPER	SCALE: 1:50
DATE: NOVEMBER 2018	A2
DRAWING NUMBER: 18023-01	