


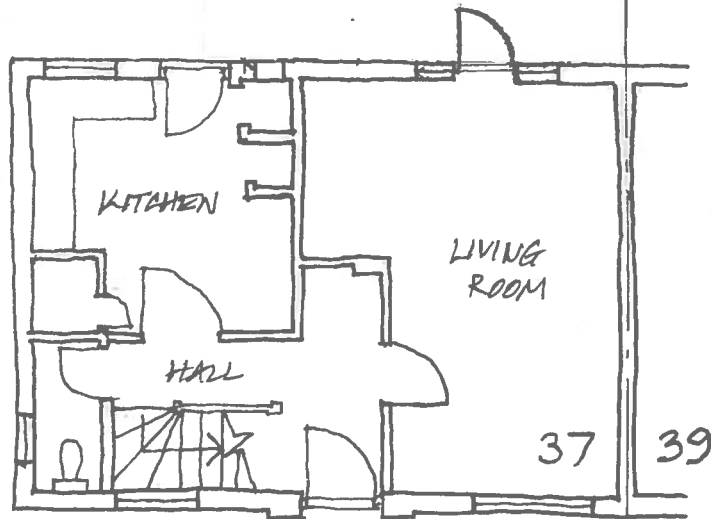

EXISTING GROUND FLOOR PLAN (SEMI-DETACHED)

DIMENSIONS IN MILLIMETRES
 0 5000mm

37 BUCKINGHAM DRIVE, READING RG4 8BY

DWG No BUCK-P2 SCALE 1:100 NOV 2018