




PROPOSED REAR ELEVATION

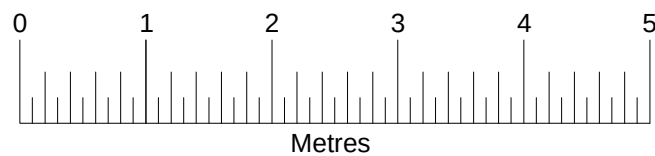

				Client	F.M. Pool	Trilane Limited Chartered Structural Engineers Whitecot Sevenoaks Way Orpington Kent BR5 3JE tel. 01689 815 927 fax. 0208 302 2760	Scale 1 : 60 @ A3 1 : 85 @ A4		
				Project	14 Barnsdale Road Reading		Date Nov 16	Engineer JAW	
					PROPOSED ELEVATIONS			Engineer	
B	6/18	PLANNING REVISIONS	JAW						
Rev.	Date	Description	Eng				Dwg No.	14 BR ~ E4	Rev B