



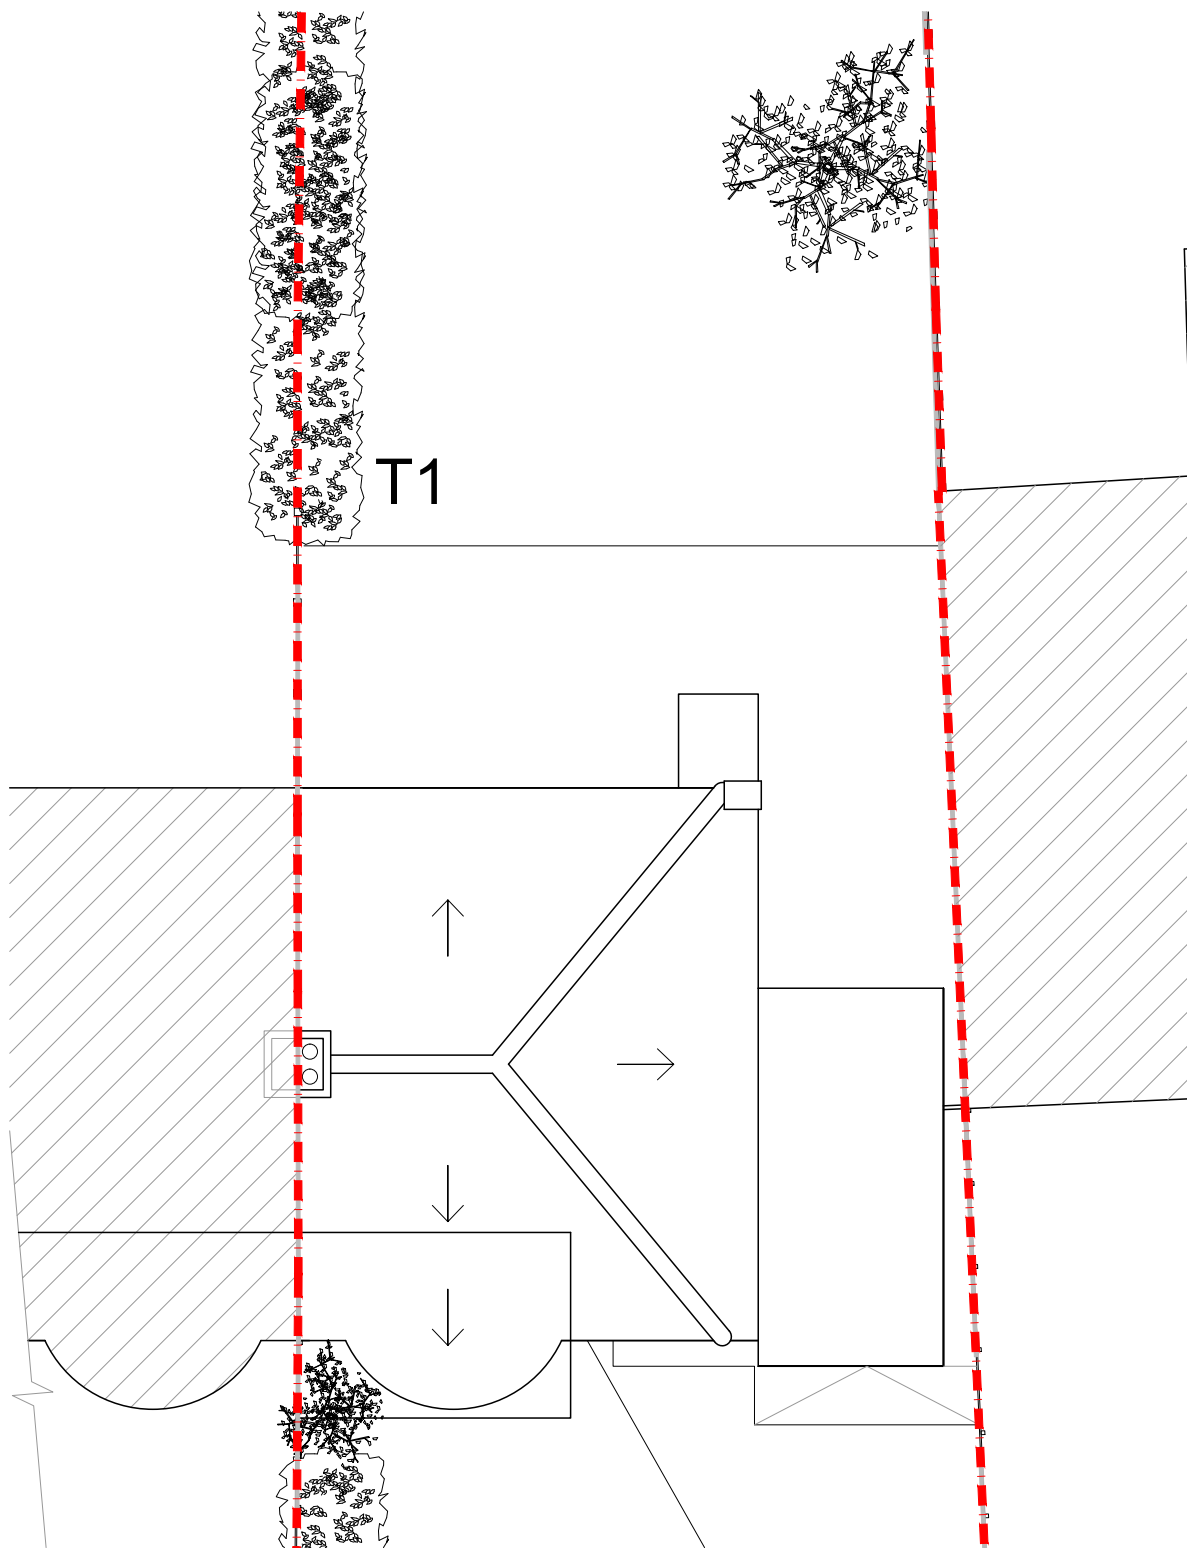

NOTES:

 

B Notes amended
A Issued for planning
Amendment

23/03/19
07/03/19
Date

webster harding architects		
	E: mail@websterhardingarchitects.com	T: 0064 204 751180
23 Geoffreyson Road Mr. and Mrs. Pattison	Drawing No. Drawing Name:	028/AL/(0)005 B Existing Roof Plan
	Scale:	1:100@A4