



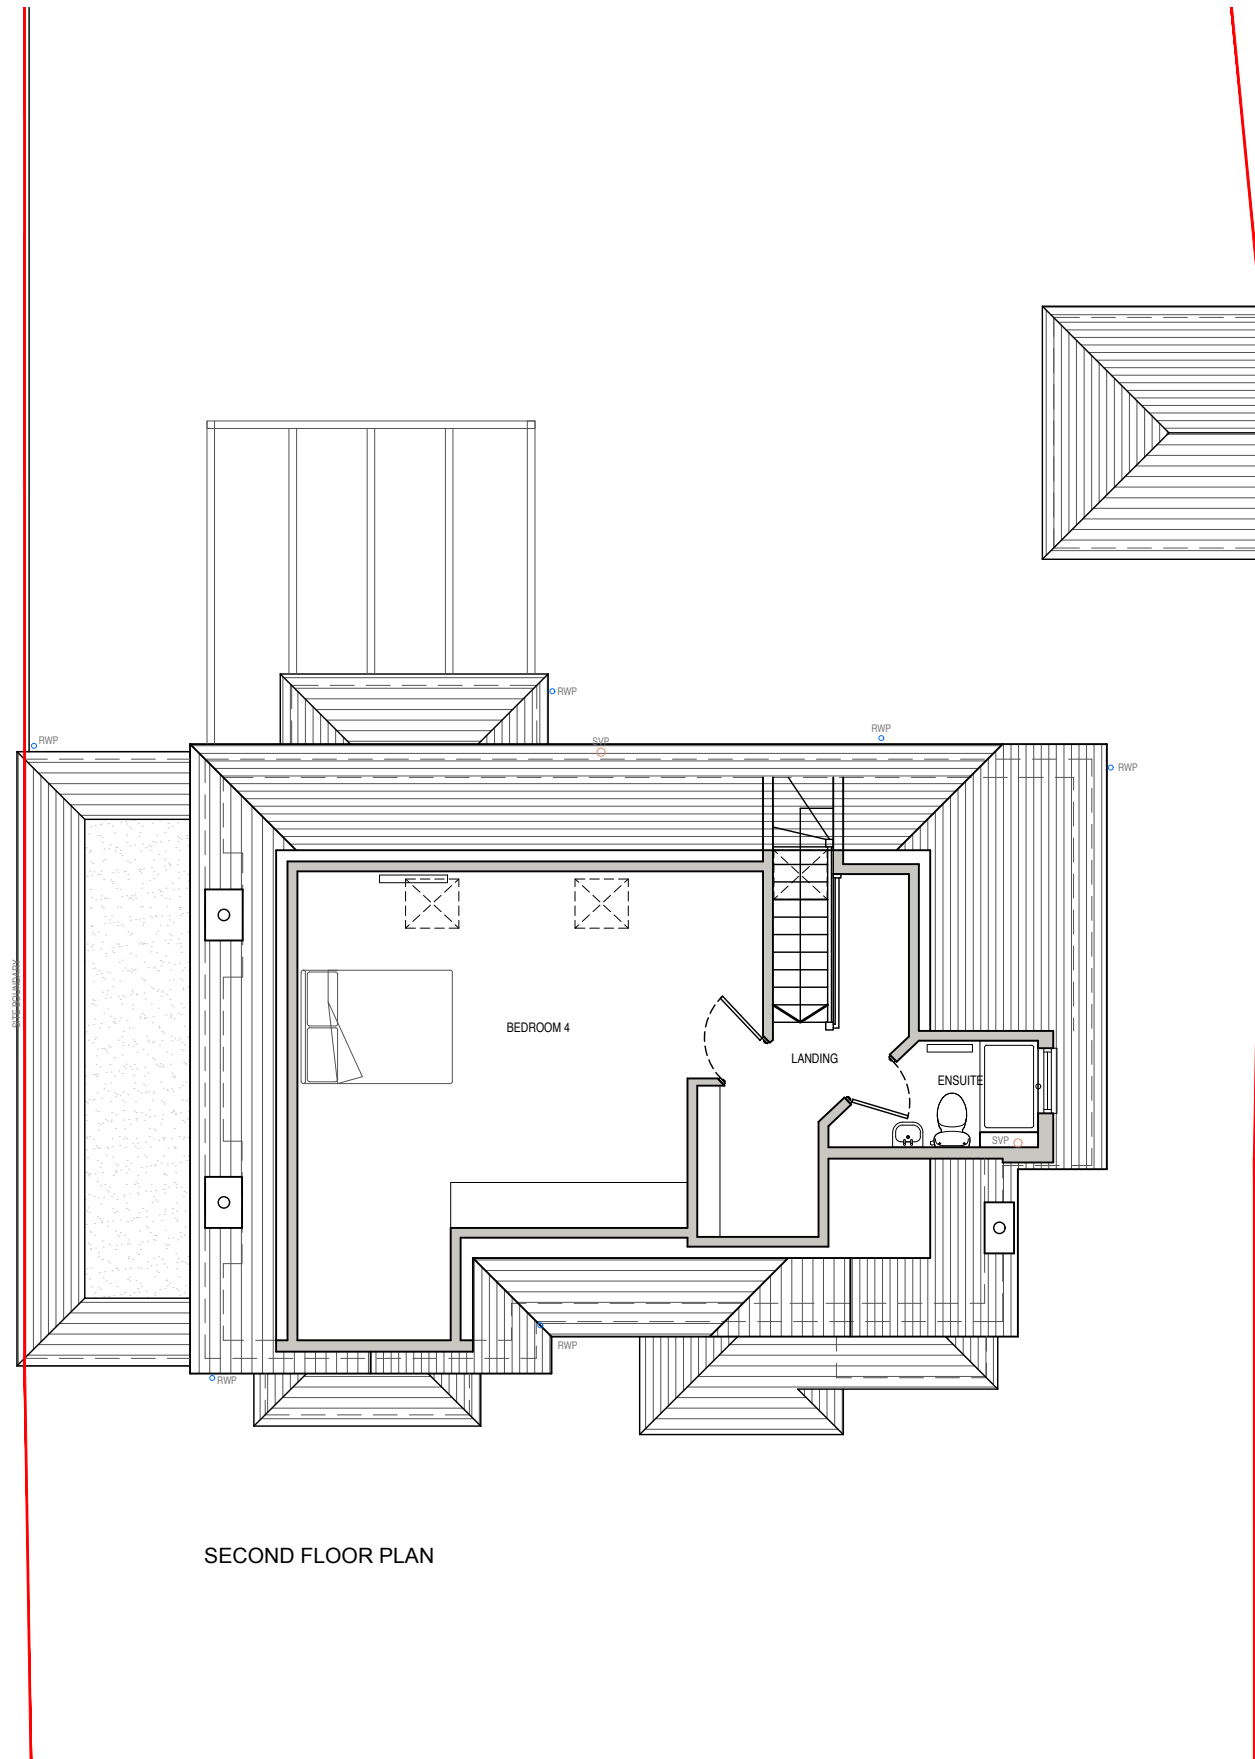

SECOND FLOOR PLAN

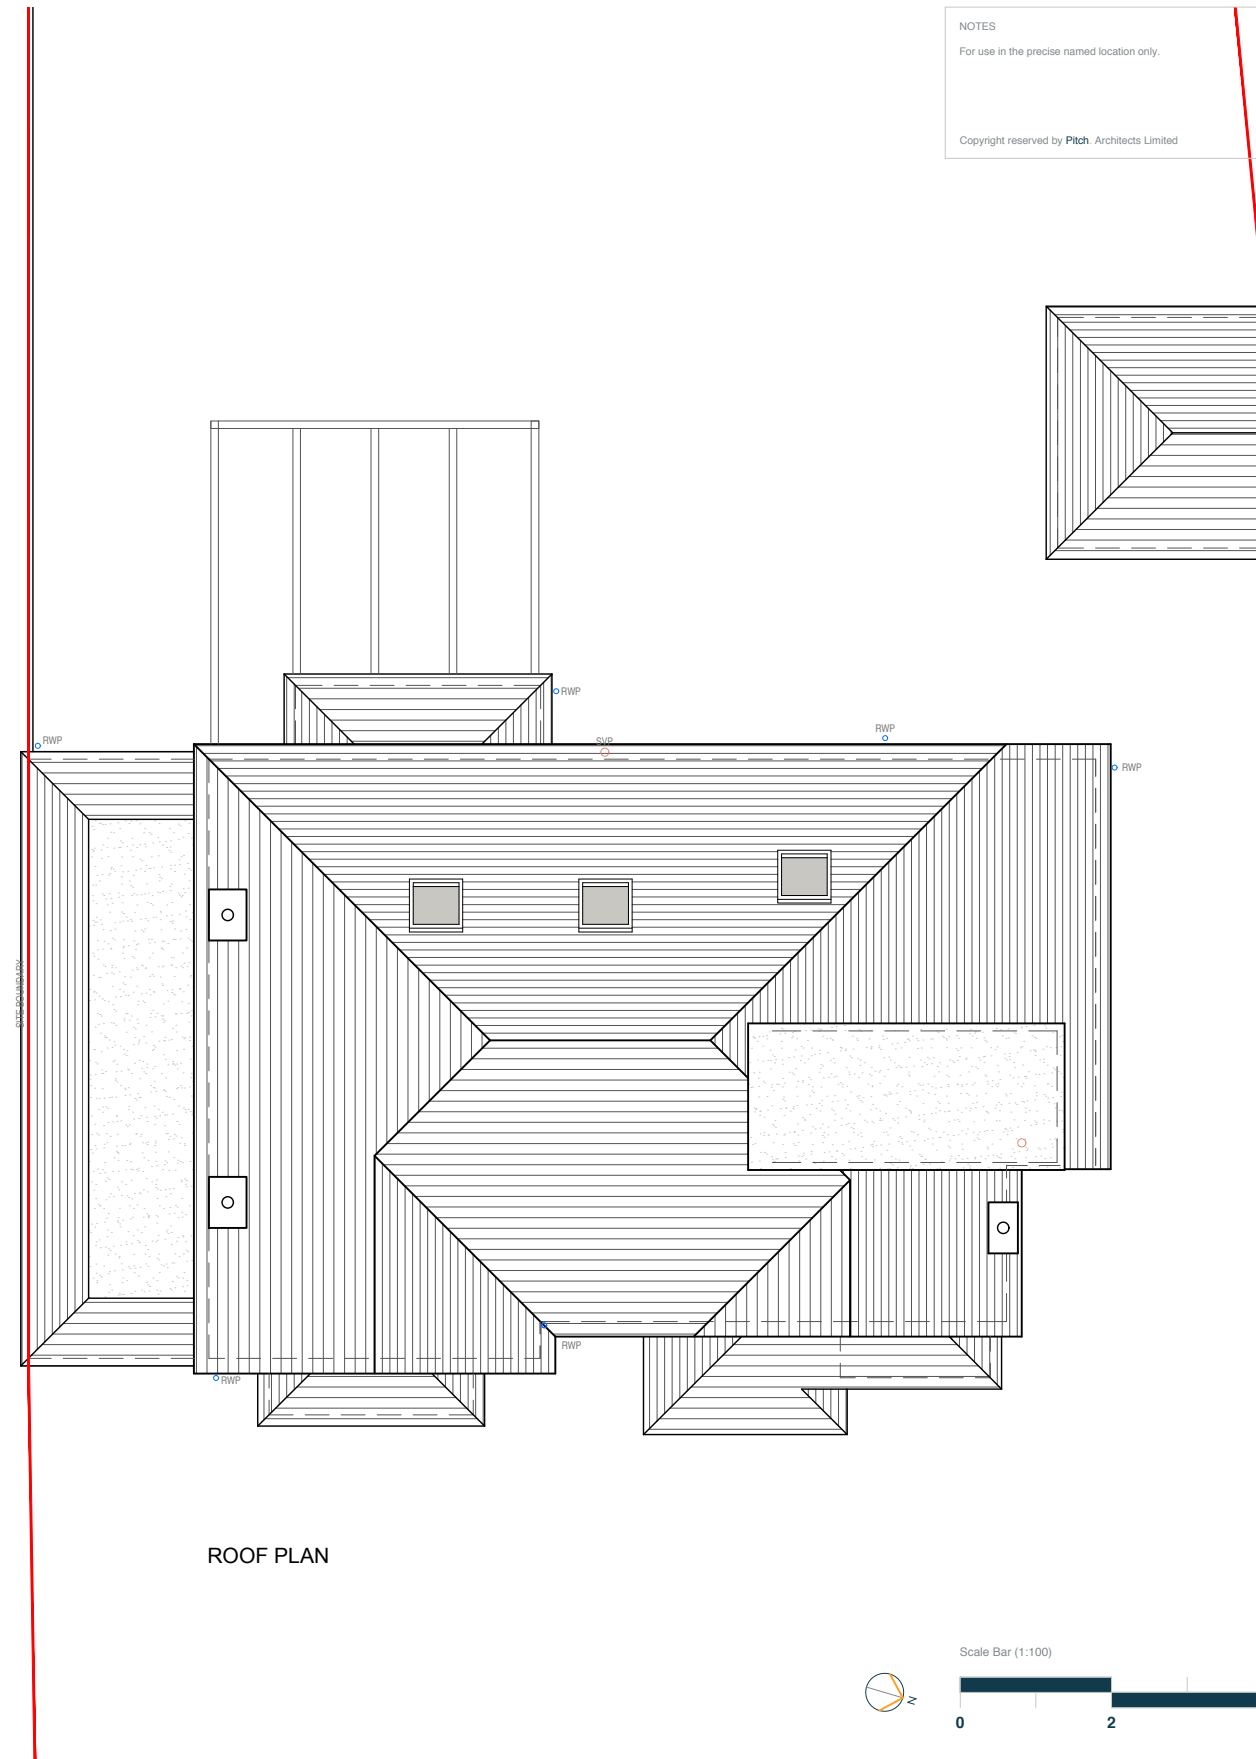

ROOF PLAN

NOTES
For use in the precise named location only.

Copyright reserved by Pitch Architects Limited



Rev - Date - Revision -

	a. 1 Chiltern Court, 37 St Peter's Avenue, Caversham, Reading, RG4 7DH t. 0118 948 4618 e. info@pitcharchitects.co.uk w. www.pitcharchitects.co.uk	Project Title Proposed Alterations to 65 Kidmore Road, Caversham, RG4 7LZ Client Name Mr & Mrs Coulter	Drawing Title Existing Floor Plans Drawing Scale 1:100 @ A3 Date Nov '18 Status Planning Drawn/checked KM/KM Rev 18010 - SU - 003 - A
	© Pitch Architects Limited		