





1 FIRST FLOOR PLAN
SCALE 1:50 @ A1, 1:100 @ A3

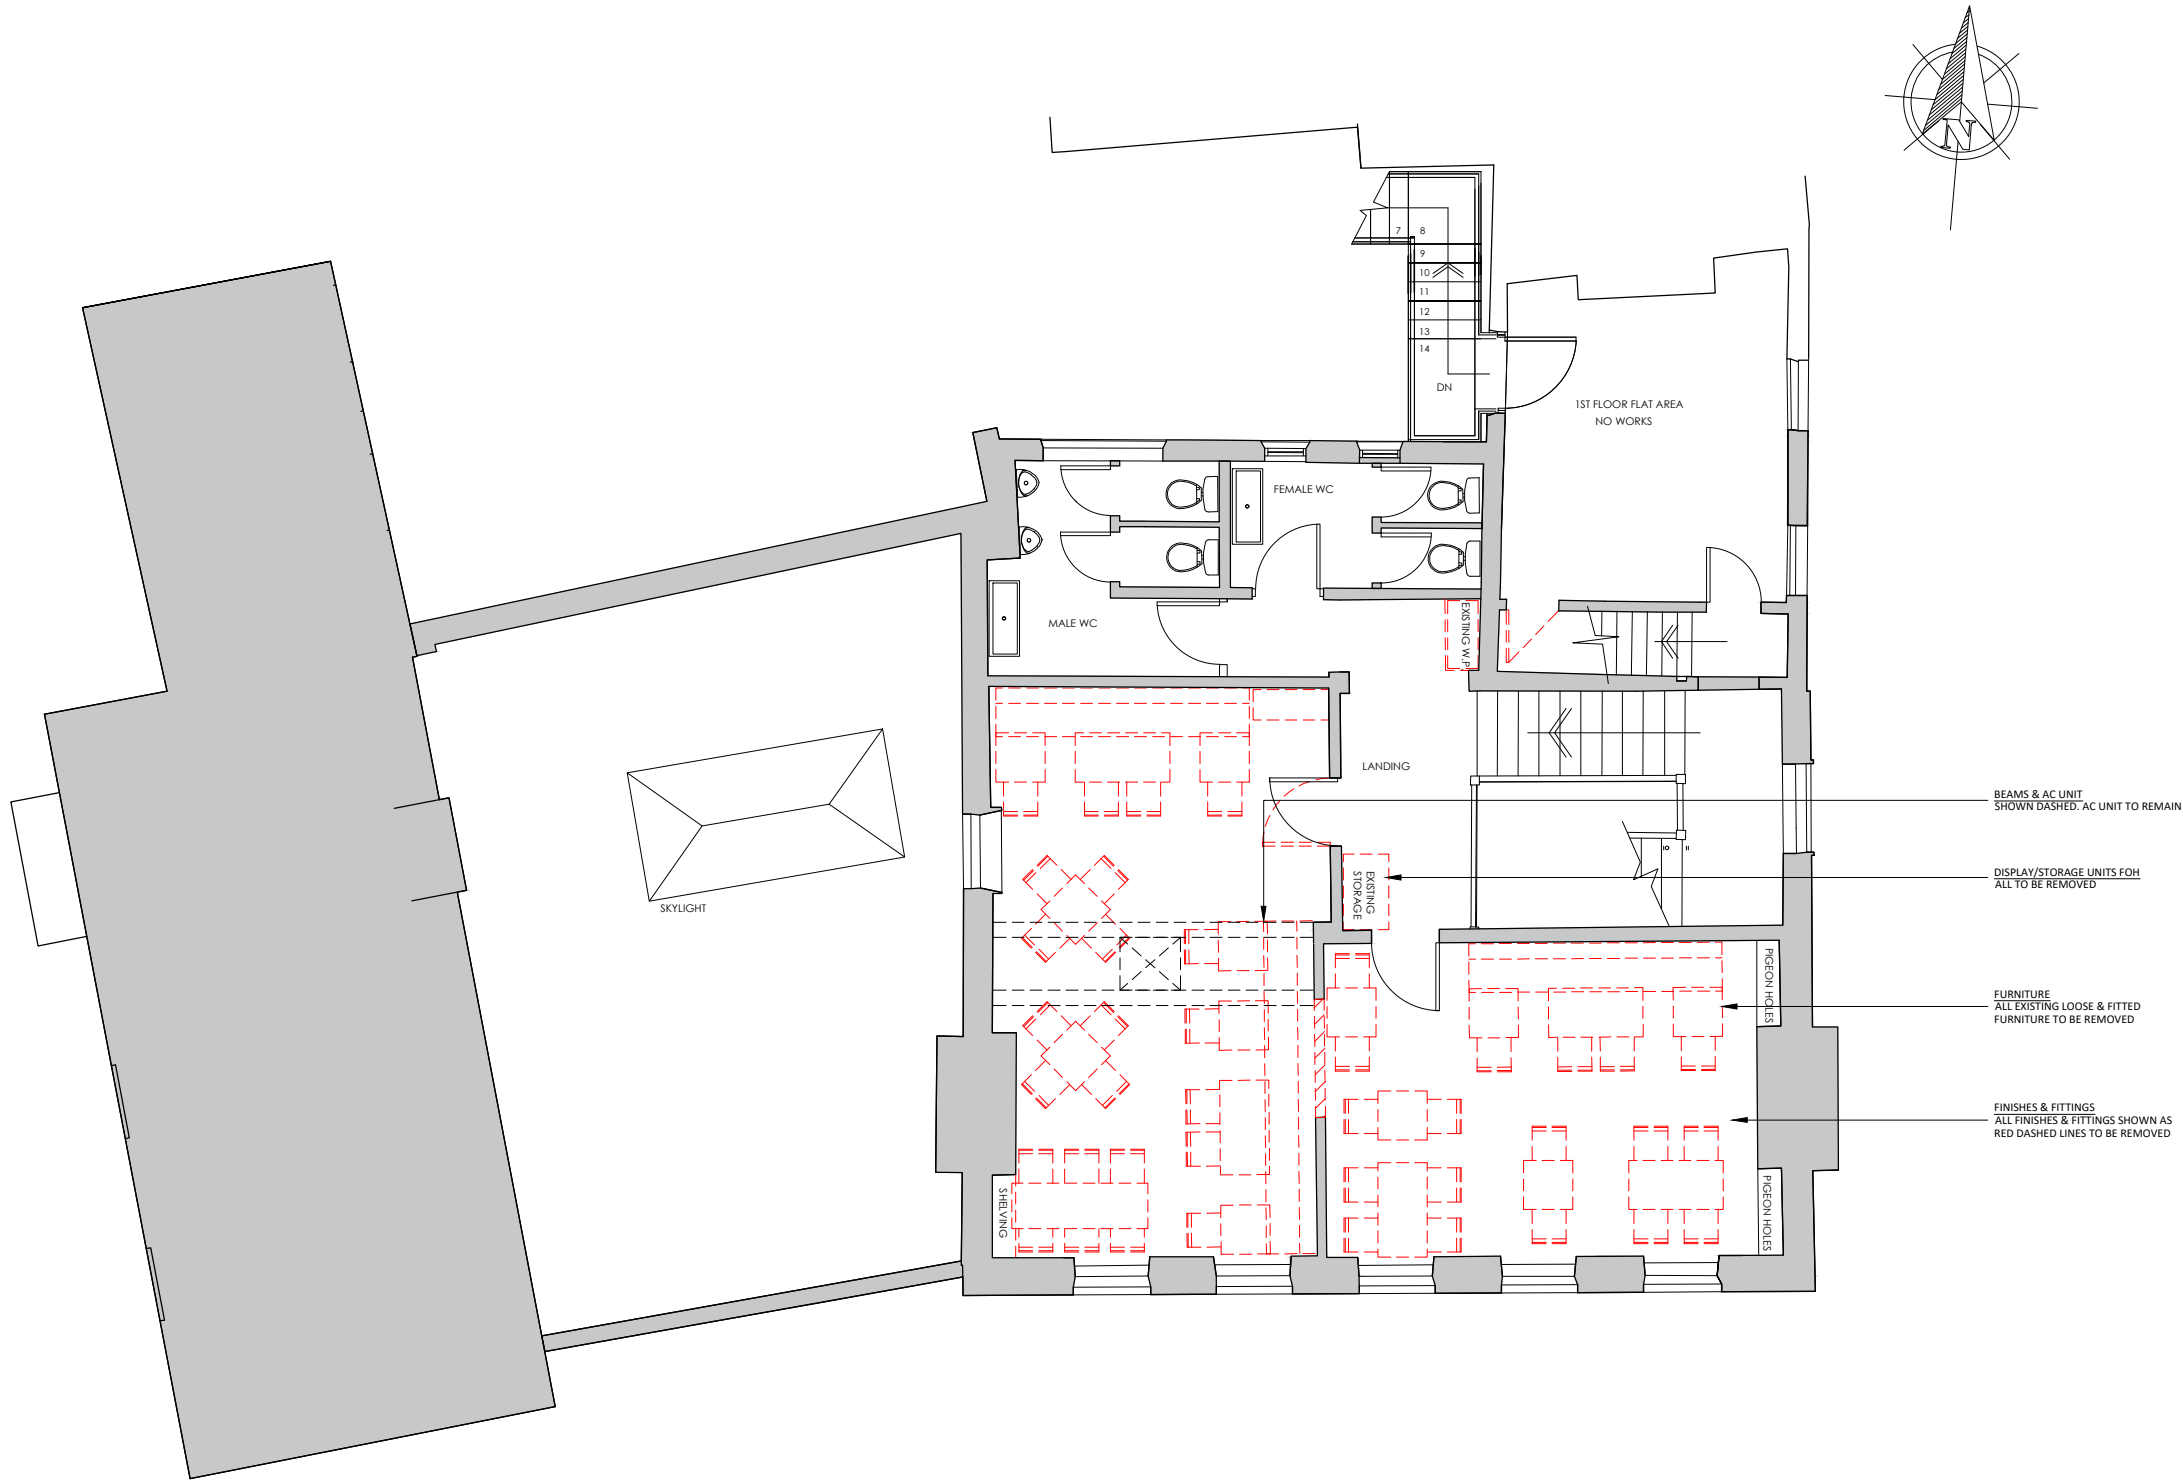

- BEAMS & AC UNIT
SHOWN DASHED: AC UNIT TO REMAIN
- DISPLAY/STORAGE UNITS FOH
ALL TO BE REMOVED
- FURNITURE
ALL EXISTING LOOSE & FITTED
FURNITURE TO BE REMOVED
- FINISHES & FITTINGS
ALL FINISHES & FITTINGS SHOWN AS
RED DASHED LINES TO BE REMOVED

 