

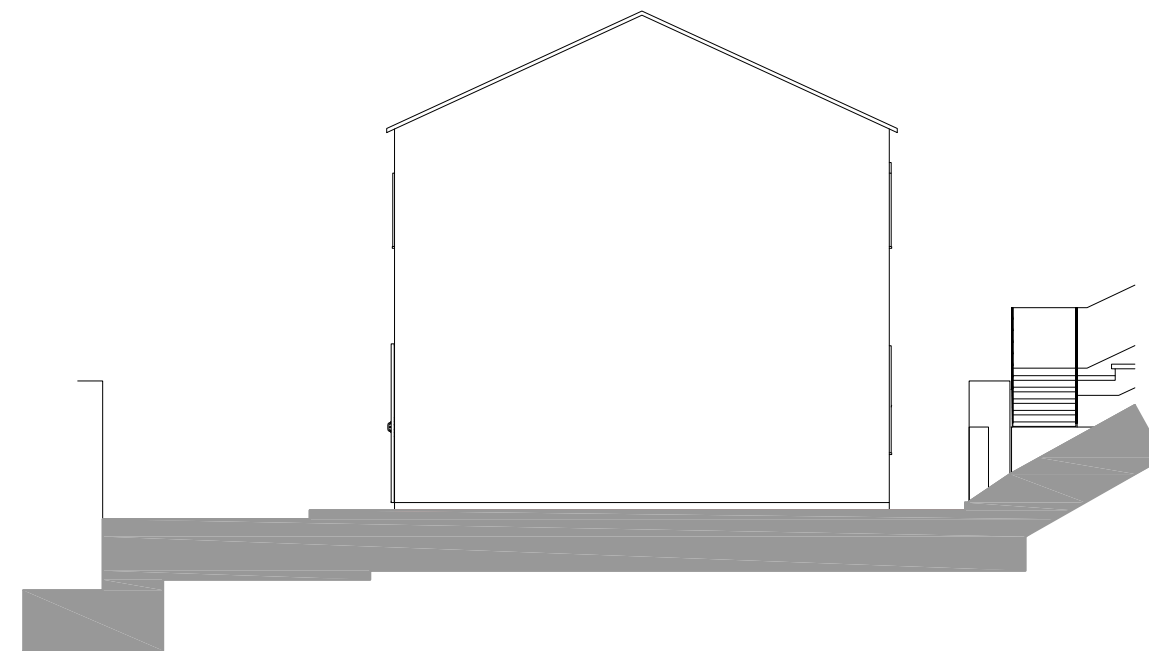


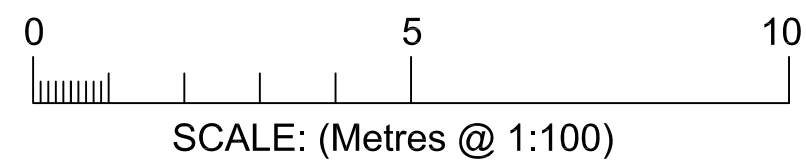


FRONT ELEVATION

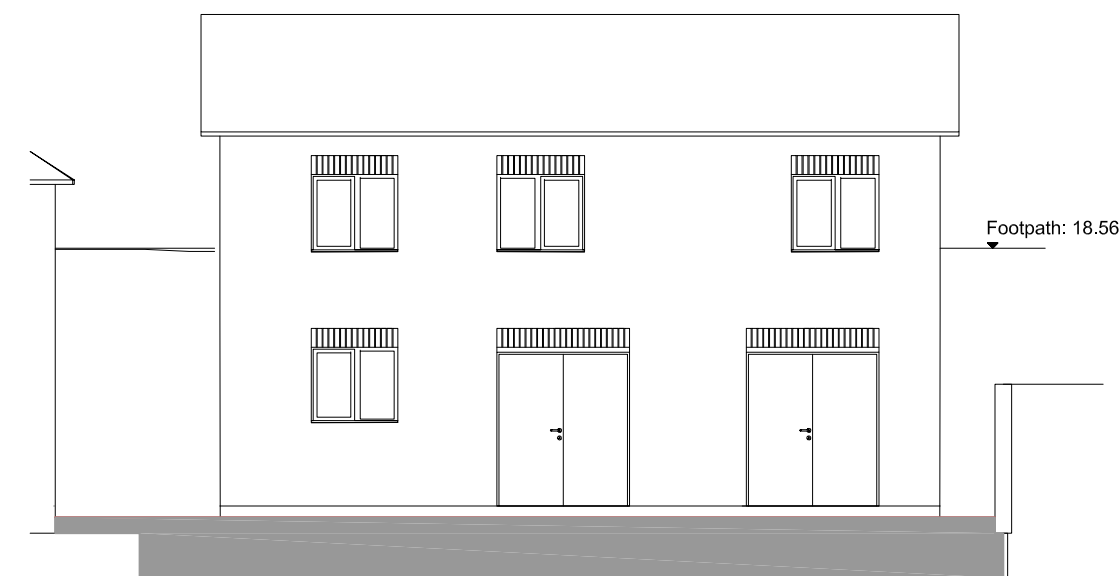


L.H. SIDE (WEST) ELEVATION

R.H. SIDE (EAST) ELEVATION


REAR ELEVATION

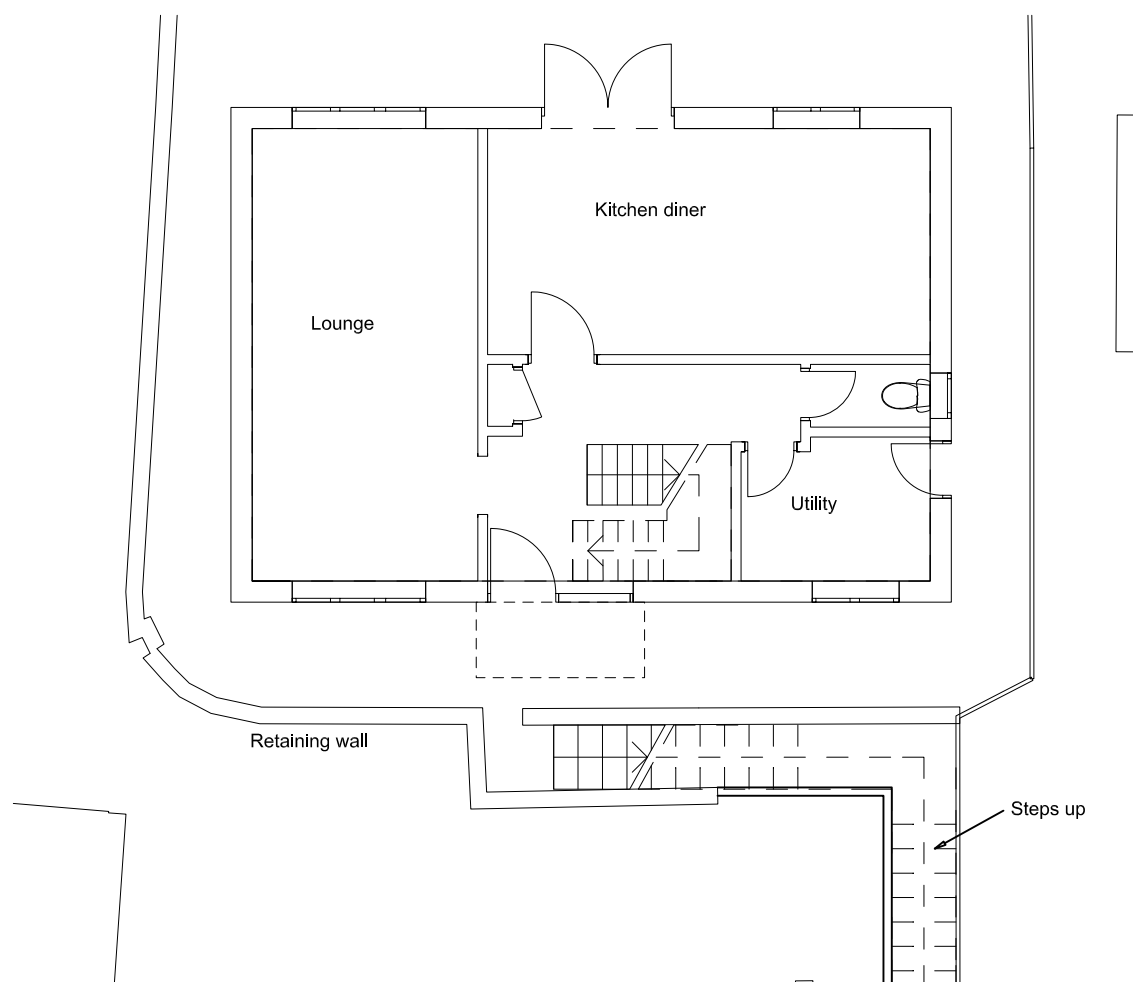

GROUND FLOOR PLAN

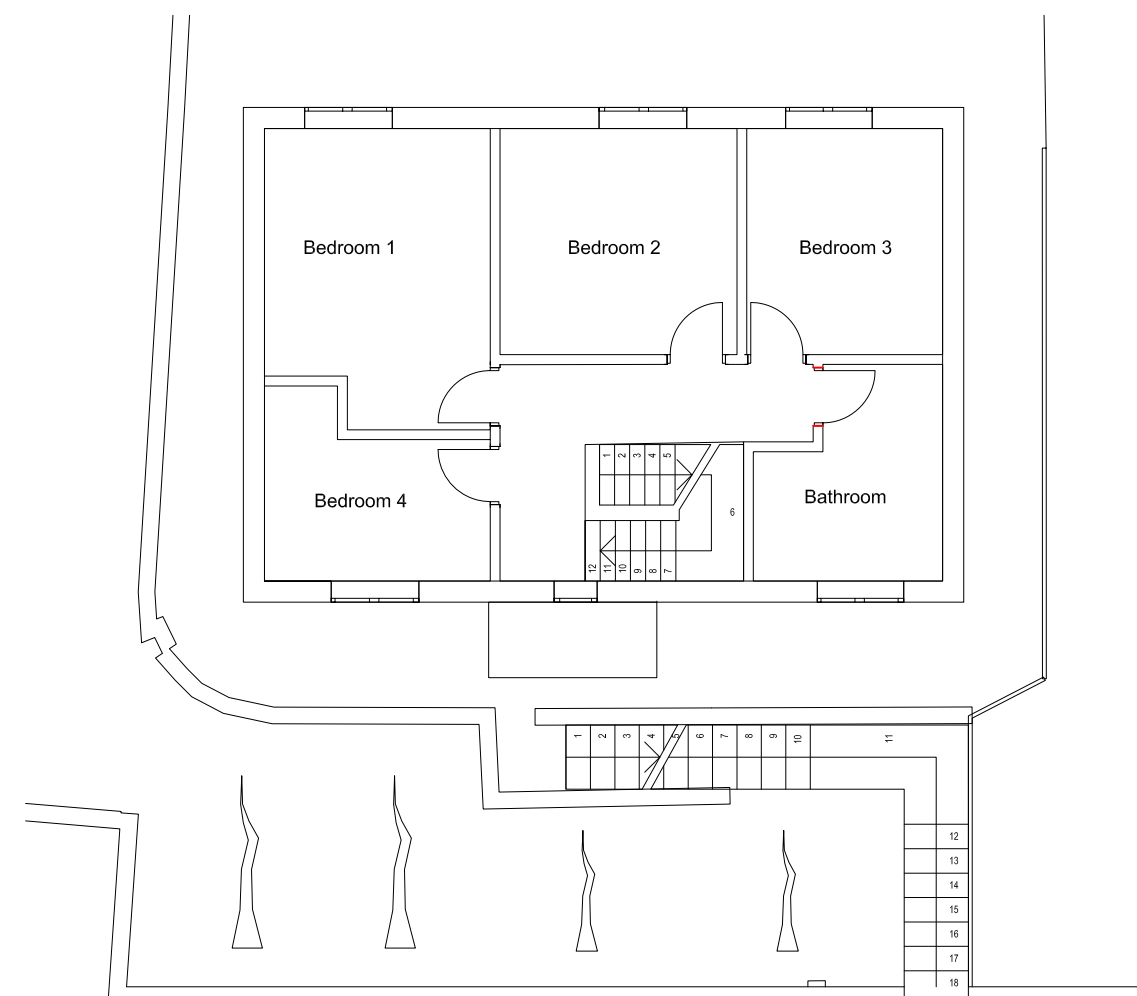

1ST FLOOR PLAN

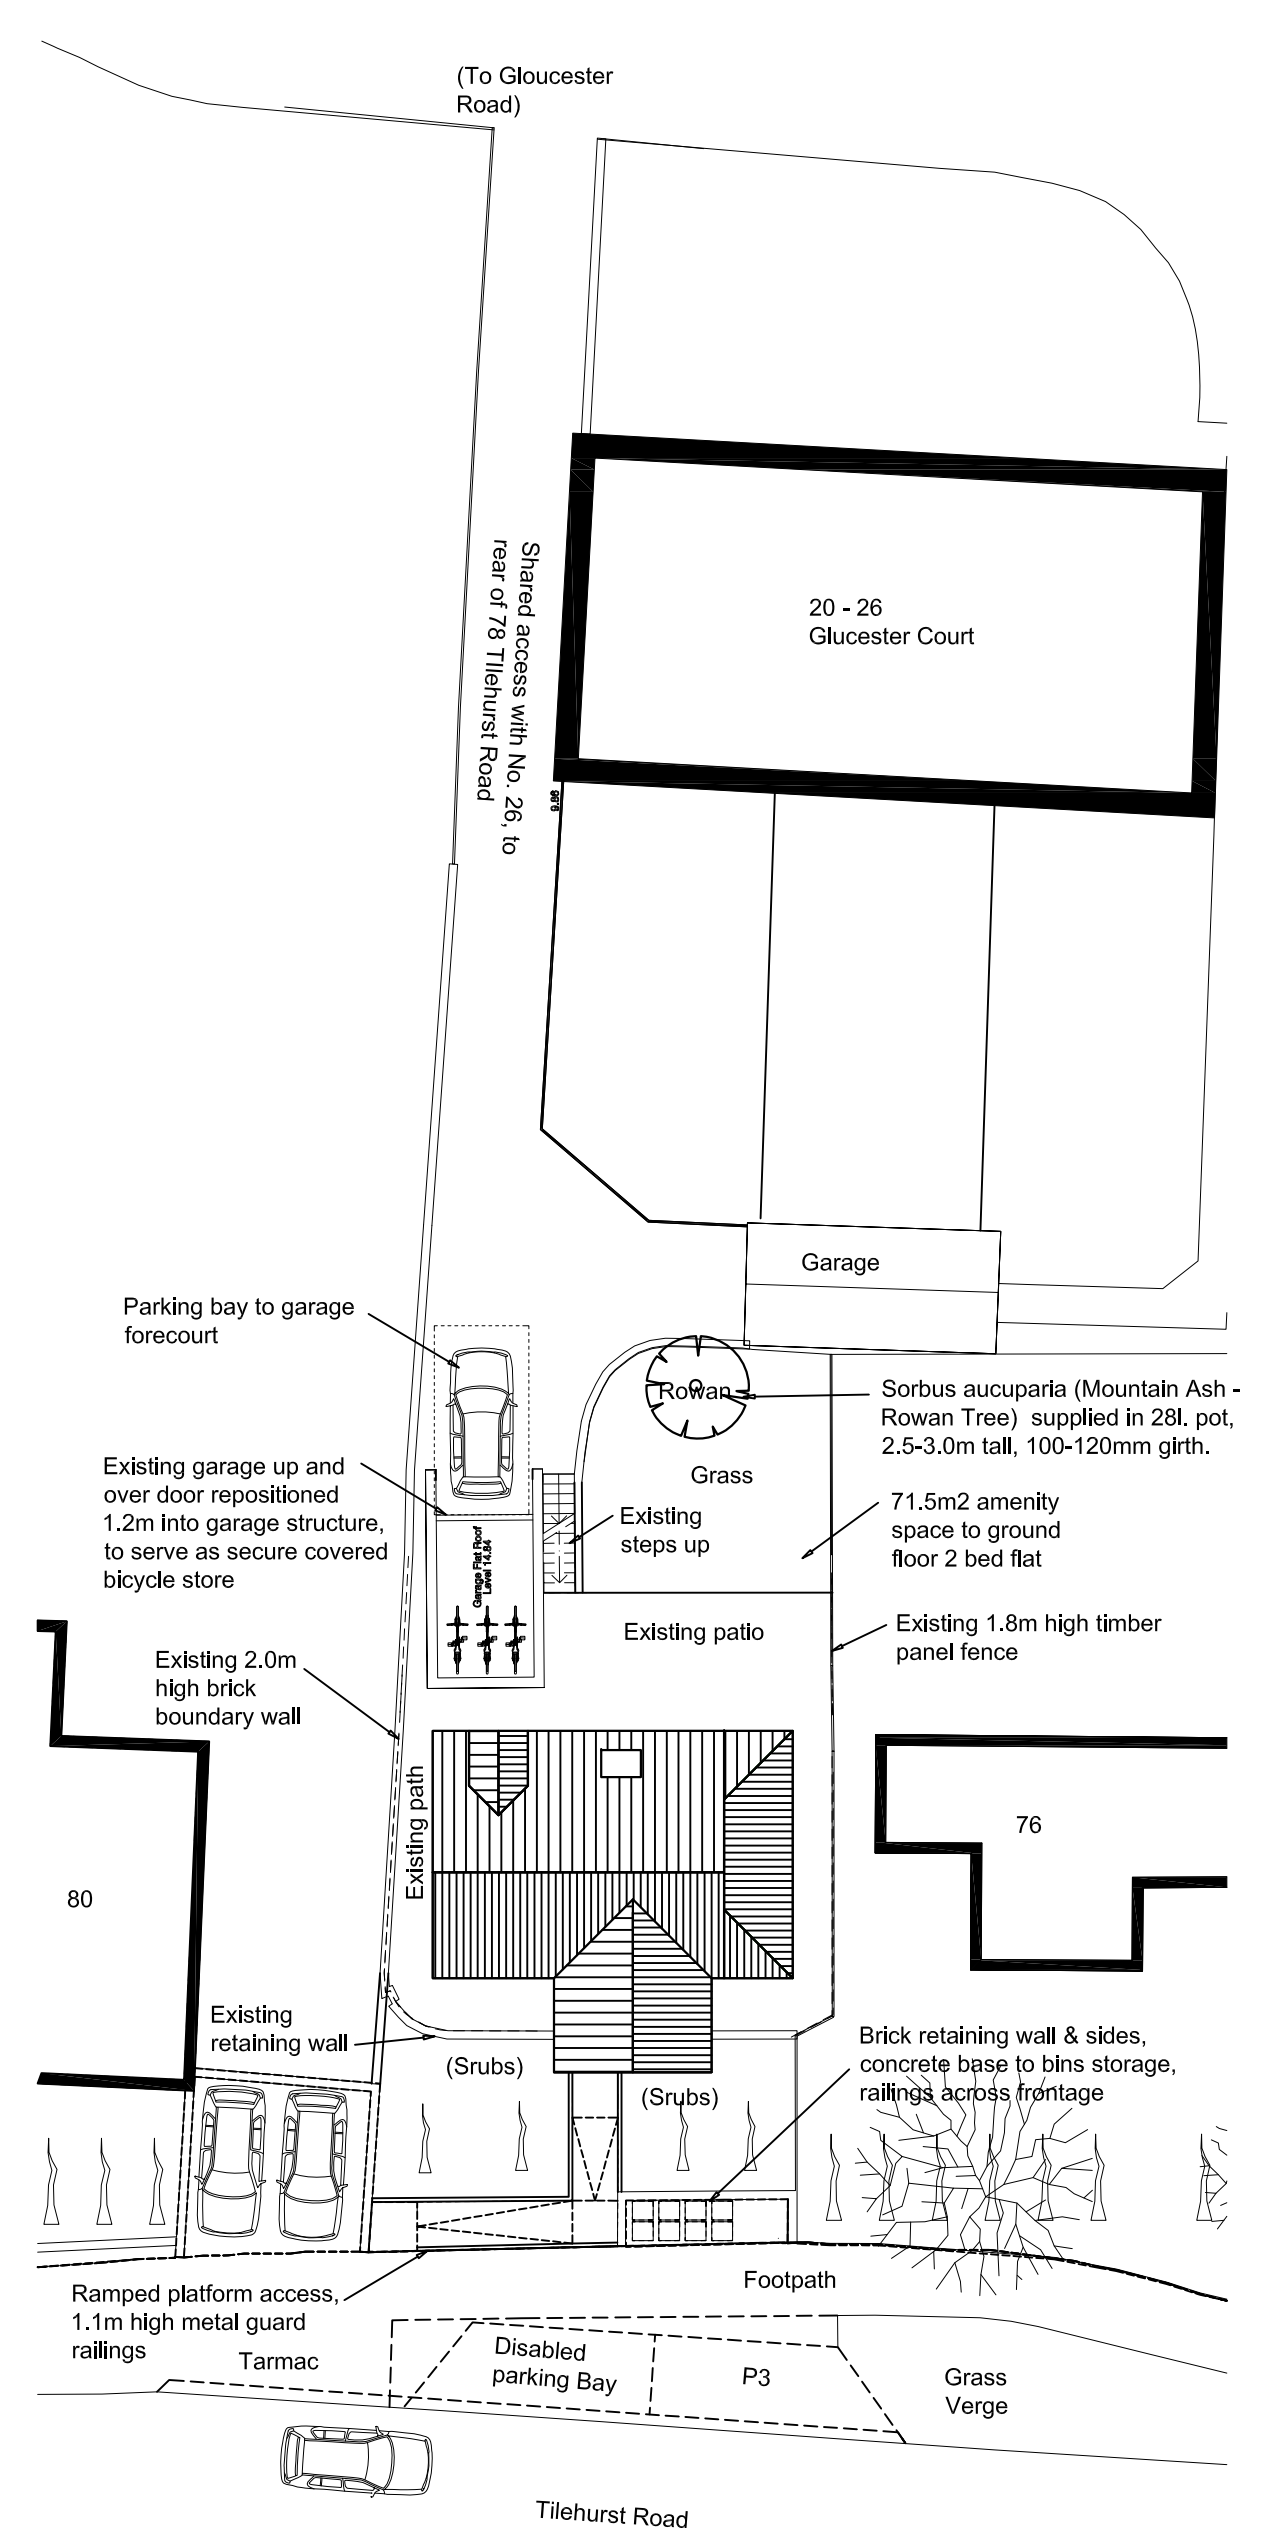

BLOCK PLAN

Status	PLANNING APPLICATION SUBMISSION		
REVISION	B - CYCLE STORE REDUCED, PARKING BAY REPOSITIONED		
 The Woolthampton Design Centre Station Road, Woolthampton, Reading, Berkshire RG7 5SE Tel: 0118 9713 363			
78 TILEHURST ROAD, READING, RG30 2LU EXISTING PLANS & ELEVATIONS PROPOSED BLOCK PLAN			
Scale		1:100 & 1:200 @A2	
Date	MAR '19	Drawn By	NJB
DRAWING No.		18/04/03	
		REVISION	
		B	