


80

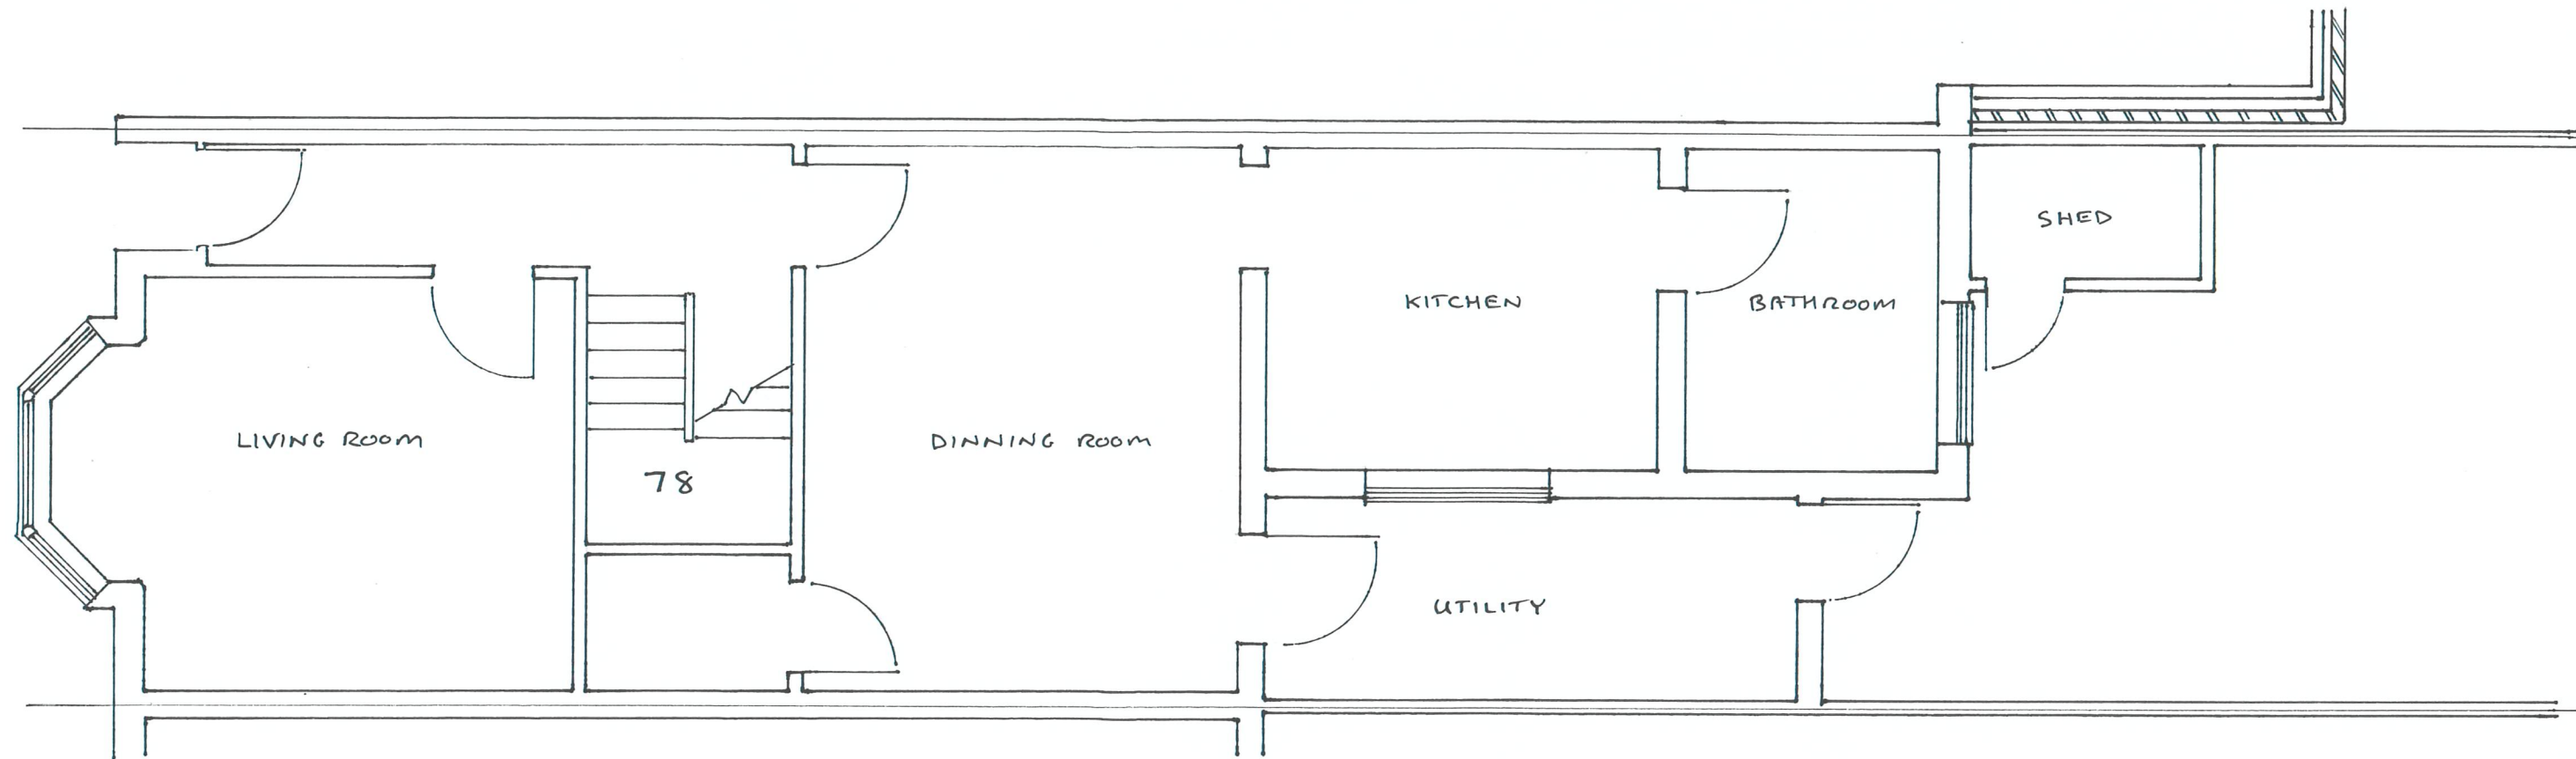

76



SCALE 1:50

RAD 01	
78 RADSTOCK ROAD, READING	
EXISTING FLOOR PLAN	
DATE APRIL 2019	MA. HOLT