


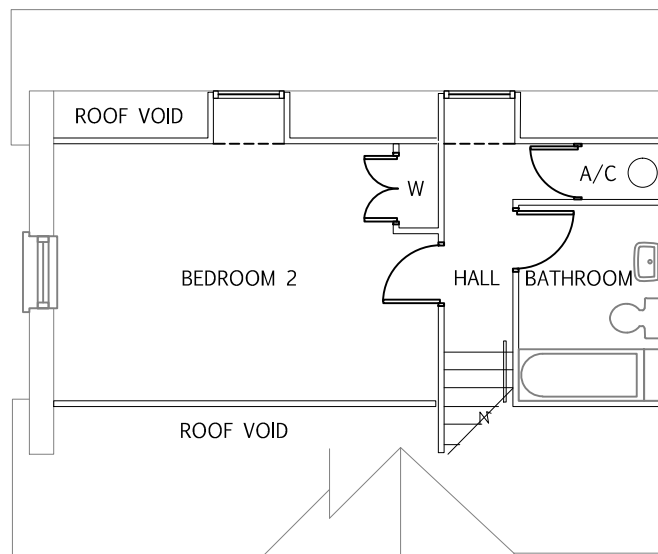


EXISTING - FIRST FLOOR PLAN

NO OTHER CONSTRUCTION WORKS WILL INVOLVE THE GRADE II LISTED BUILDING APART FROM ASSOCIATED REPAIRS IN FITTING THE NEW WINDOWS.

THIS APPLICATION IS FOR THE COMPLETE UPGRADE OF THE TIMBER SINGLE GLAZED SLIDING SASH WINDOWS TO THE EXISTING GRADE II LISTED BUILDING.

THE NEW REPLACEMENT SLIDING SASH WINDOWS WILL BE DOUBLE GLAZED UNITS IDENTICAL IN SIZE AND MATCHING DESIGN OF GLAZING BEADS, JAMBS CILLS AND HEAD FINISHED IN WHITE uPVC

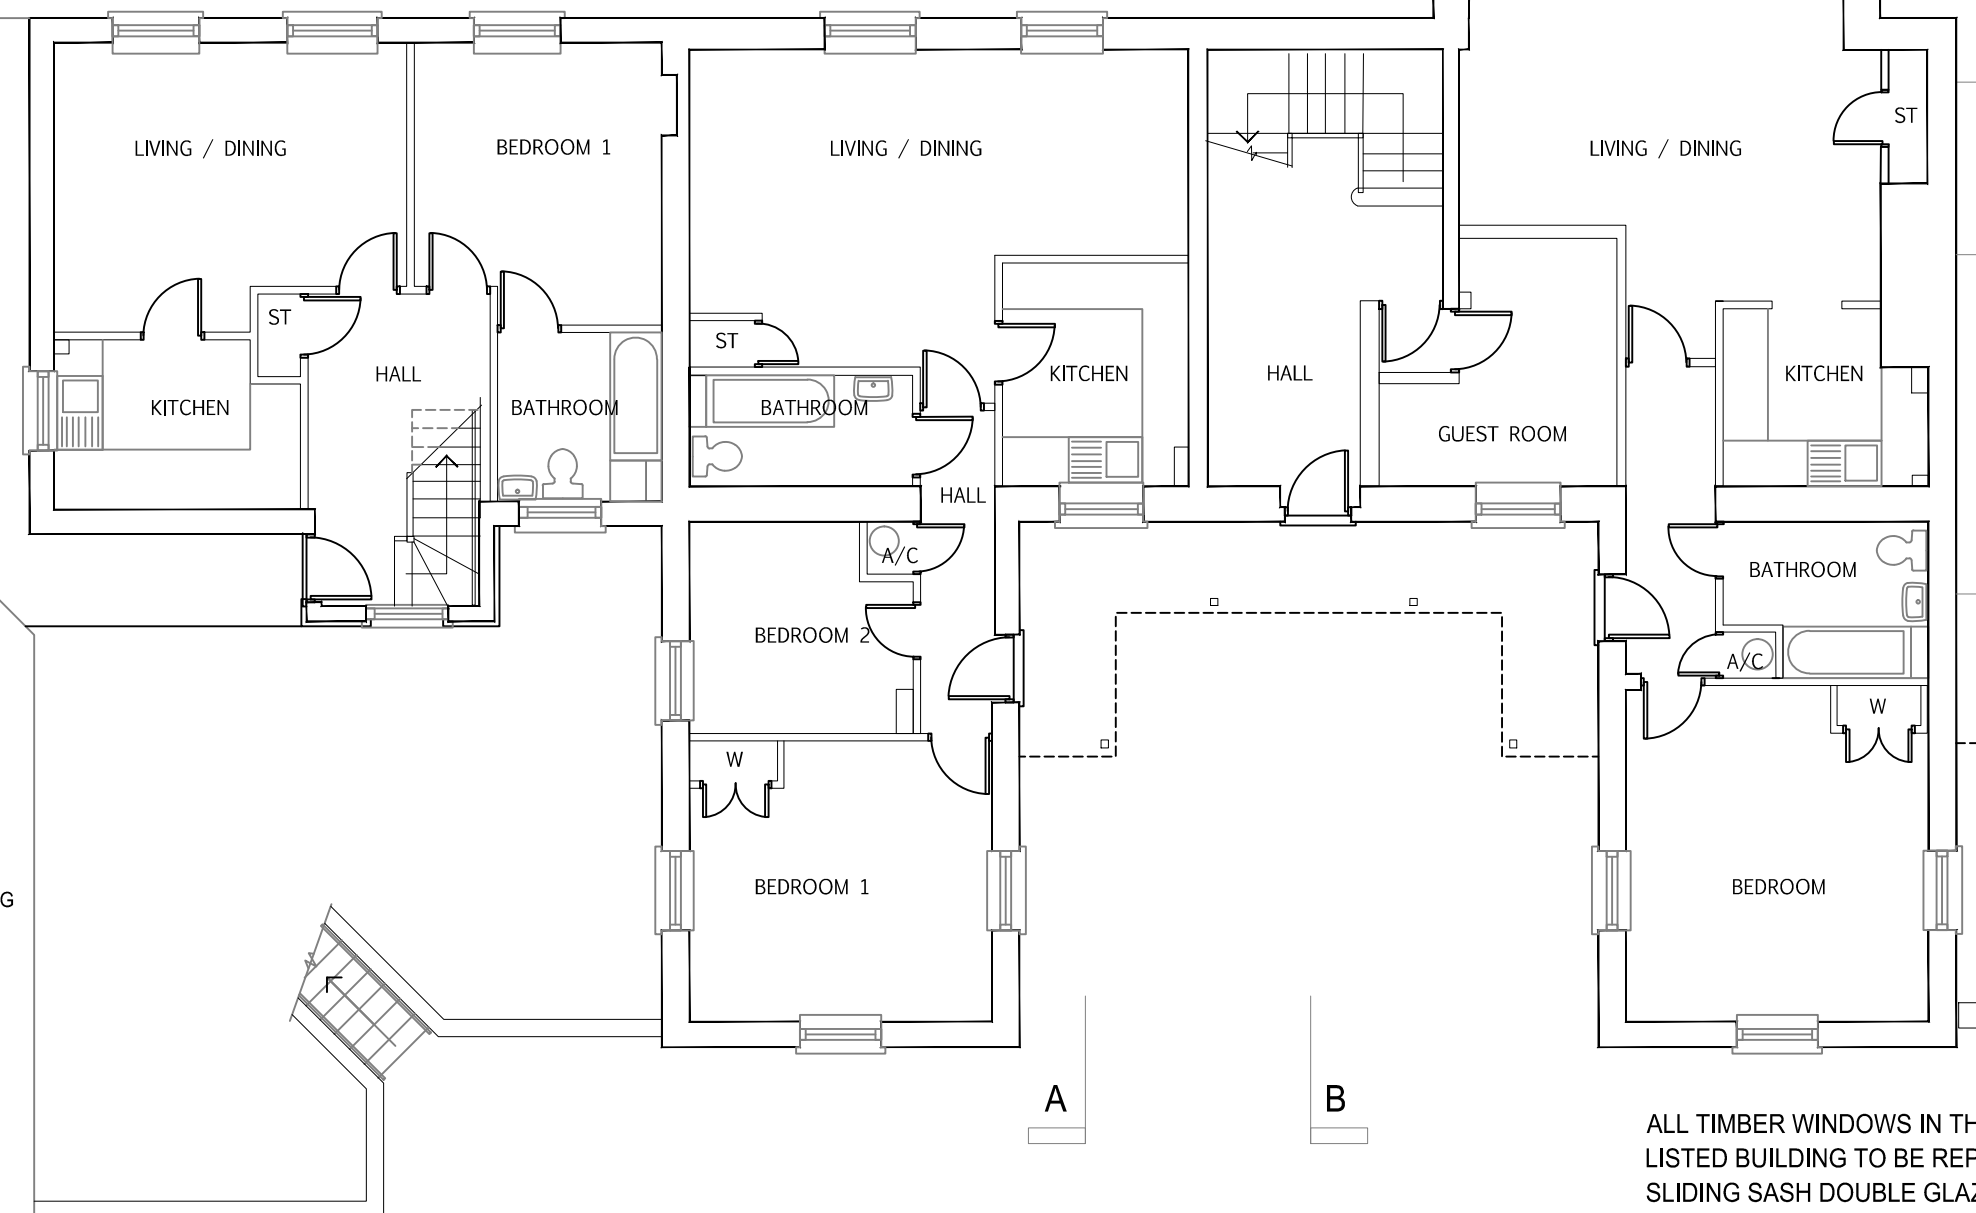

EXISTING - GROUND FLOOR PLAN



ALL TIMBER WINDOWS IN THE GRADE II LISTED BUILDING TO BE REPLACED WITH SLIDING SASH DOUBLE GLAZED WHITE uPVC WINDOWS.

OUTLINE OF RESIDENTIAL HOMES CONSTRUCTED CIRCA 1989 ON THE SITE OF THE GRADE II LISTED BUILDING

No	Date	Revision

Project : REPLACEMENT WINDOWS TO A GRADE II LISTED BUILDING

Address: SOUTHCOTE LODGE
BURGHFIELD ROAD
READING
RG30 3NE

Client : HOUSING AND CARE 21

Title : EXISTING GROUND FLOOR & PART FIRST FLOOR PLAN

Scale : 1:100 @ A3

Date : 14 / 08 / 2018

DWG No : 0/6474/18 - 02

CAD Ref : existing ground

Drawn : FSG

Lewis Berkeley

92 BANNER STREET
LONDON EC1Y 8JU

Tel: 020 7491 3198 Fax: 020 7491 4488
email: admin@lewisberkeley.co.uk