


NOTES

For use in the precise named location only.

Copyright reserved by Pitch Architects Limited

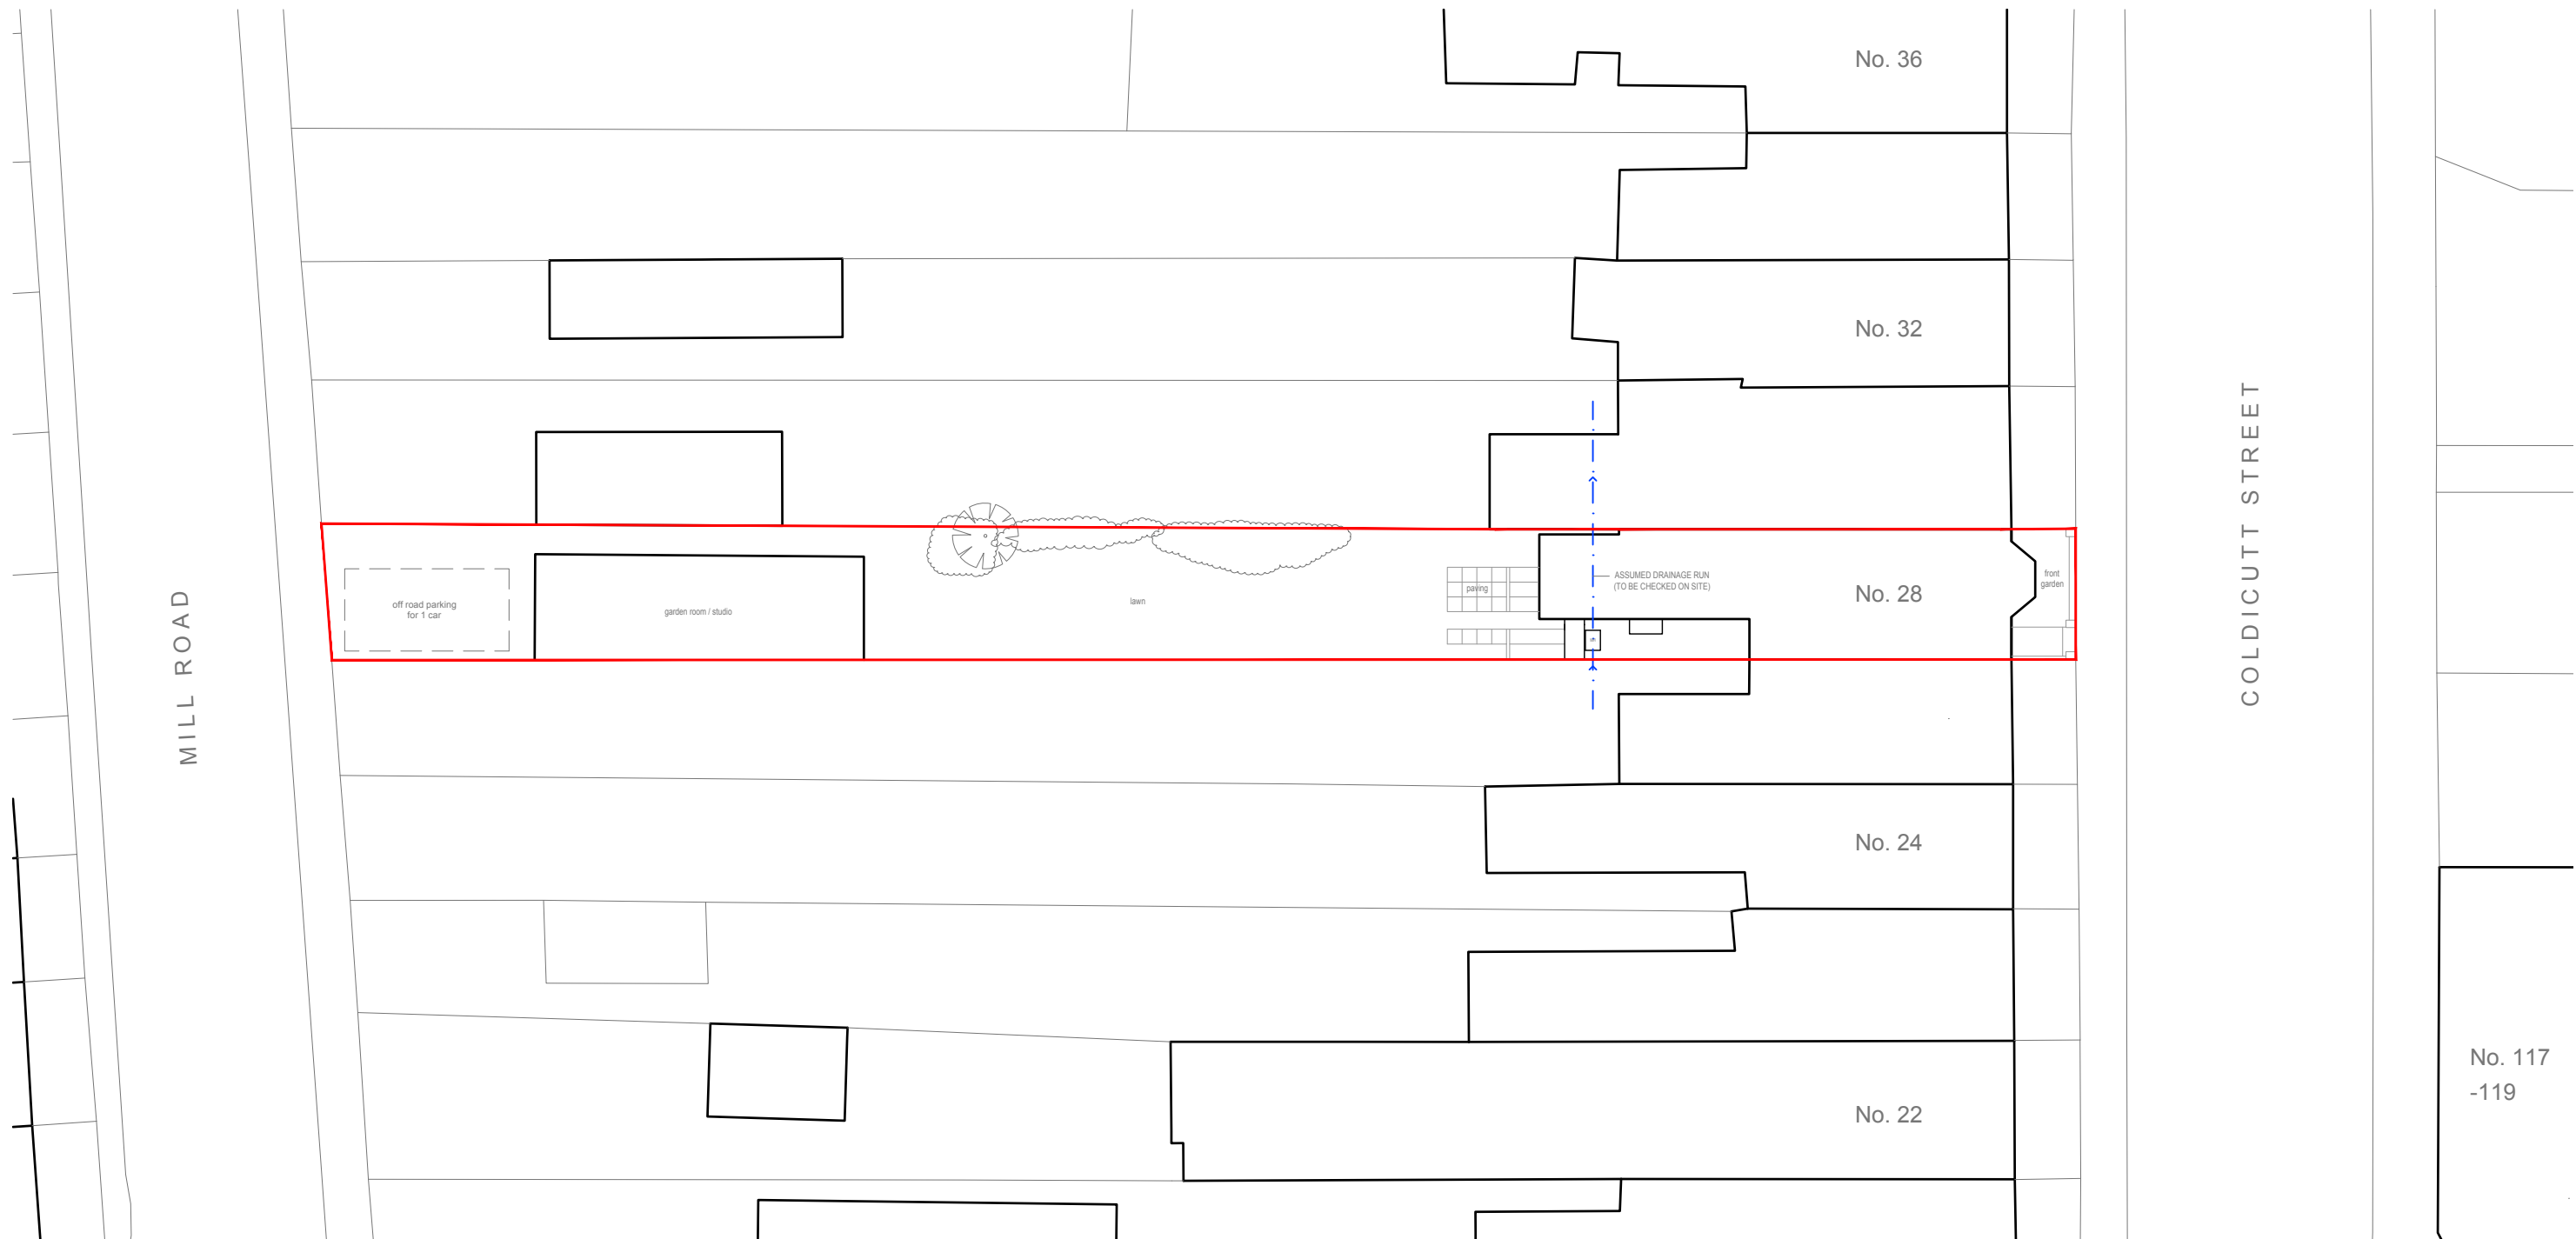

	a. 1 Chiltern Court, 37 St.Peters Avenue, Caversham, Reading, RG4 7DH	Project Title Proposed Alterations to 28 Coldicutt Street, Caversham, RG4 8DU	Drawing Title Existing Site Plan (block plan)
	t. 0118 948 4618	Client Name Mr M Krol	Drawing Scale 1:200 @ A3
	e. info@pitcharchitects.co.uk		Date Oct '18
	w. www.pitcharchitects.co.uk		Status Planning
			Drawn/checked KM/KM
			Drawing Ref 18066 - SU - 001 -
			Rev