



50
40
30
20
10
4
1:200 scale 6A3 0 metres

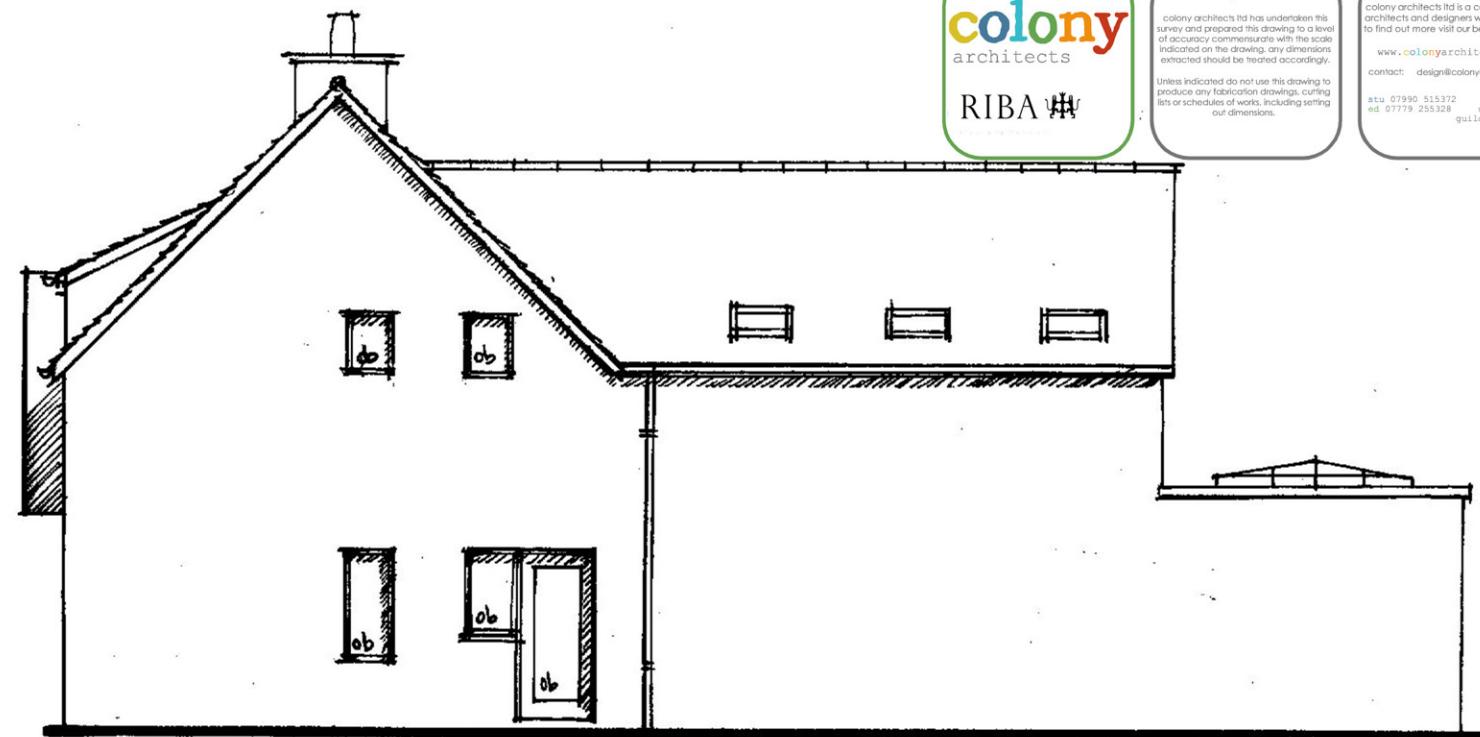

north elevation (front)



west elevation

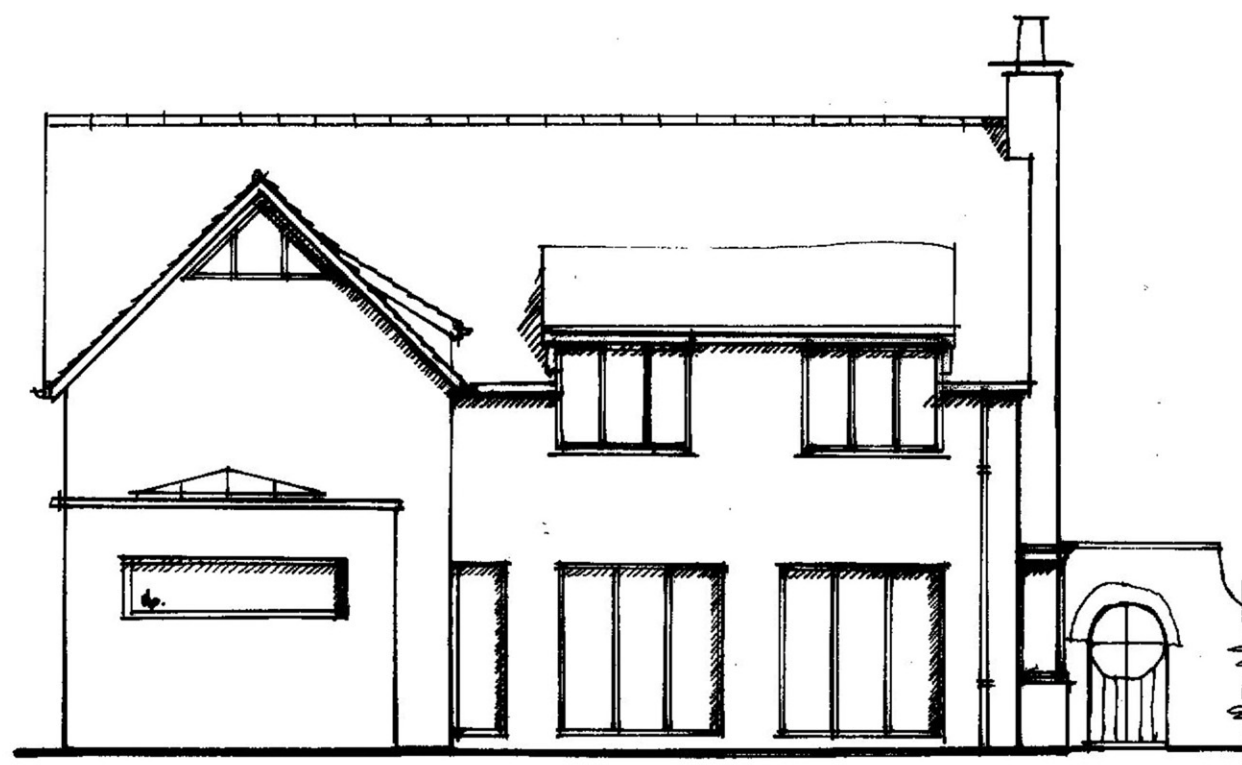

east elevation



south elevation



project
71 Oak Tree Road
Reading, RG31 6LA

client
Steve Hudson

drawing title
plot 3 proposed
elevations

project drawing number revision
318-05-12 P1

date
May 2017

reason
planning

scale
1:100

size
A3

author checked
NDE EGM

© 2015 colony architects

colony architects

RIBA 

colony architects ltd is a collaborative of architects and designers with an agenda to find out more about our beautiful world

www.colonyarchitects.com

contact: design@colonyarchitects.com

stu 07990 515372 intermarco
ed 07779 255328 woking road
guildford surrey gu1 1se