



VERIFY ALL DIMENSIONS BEFORE
SETTING OUT, COMMENCING WORK OR MAKING ANY SHOP DRAWINGS.
REPORT ANY DISCREPANCIES TO SUPERVISING OFFICER IMMEDIATELY.
COPYRIGHT ©

....

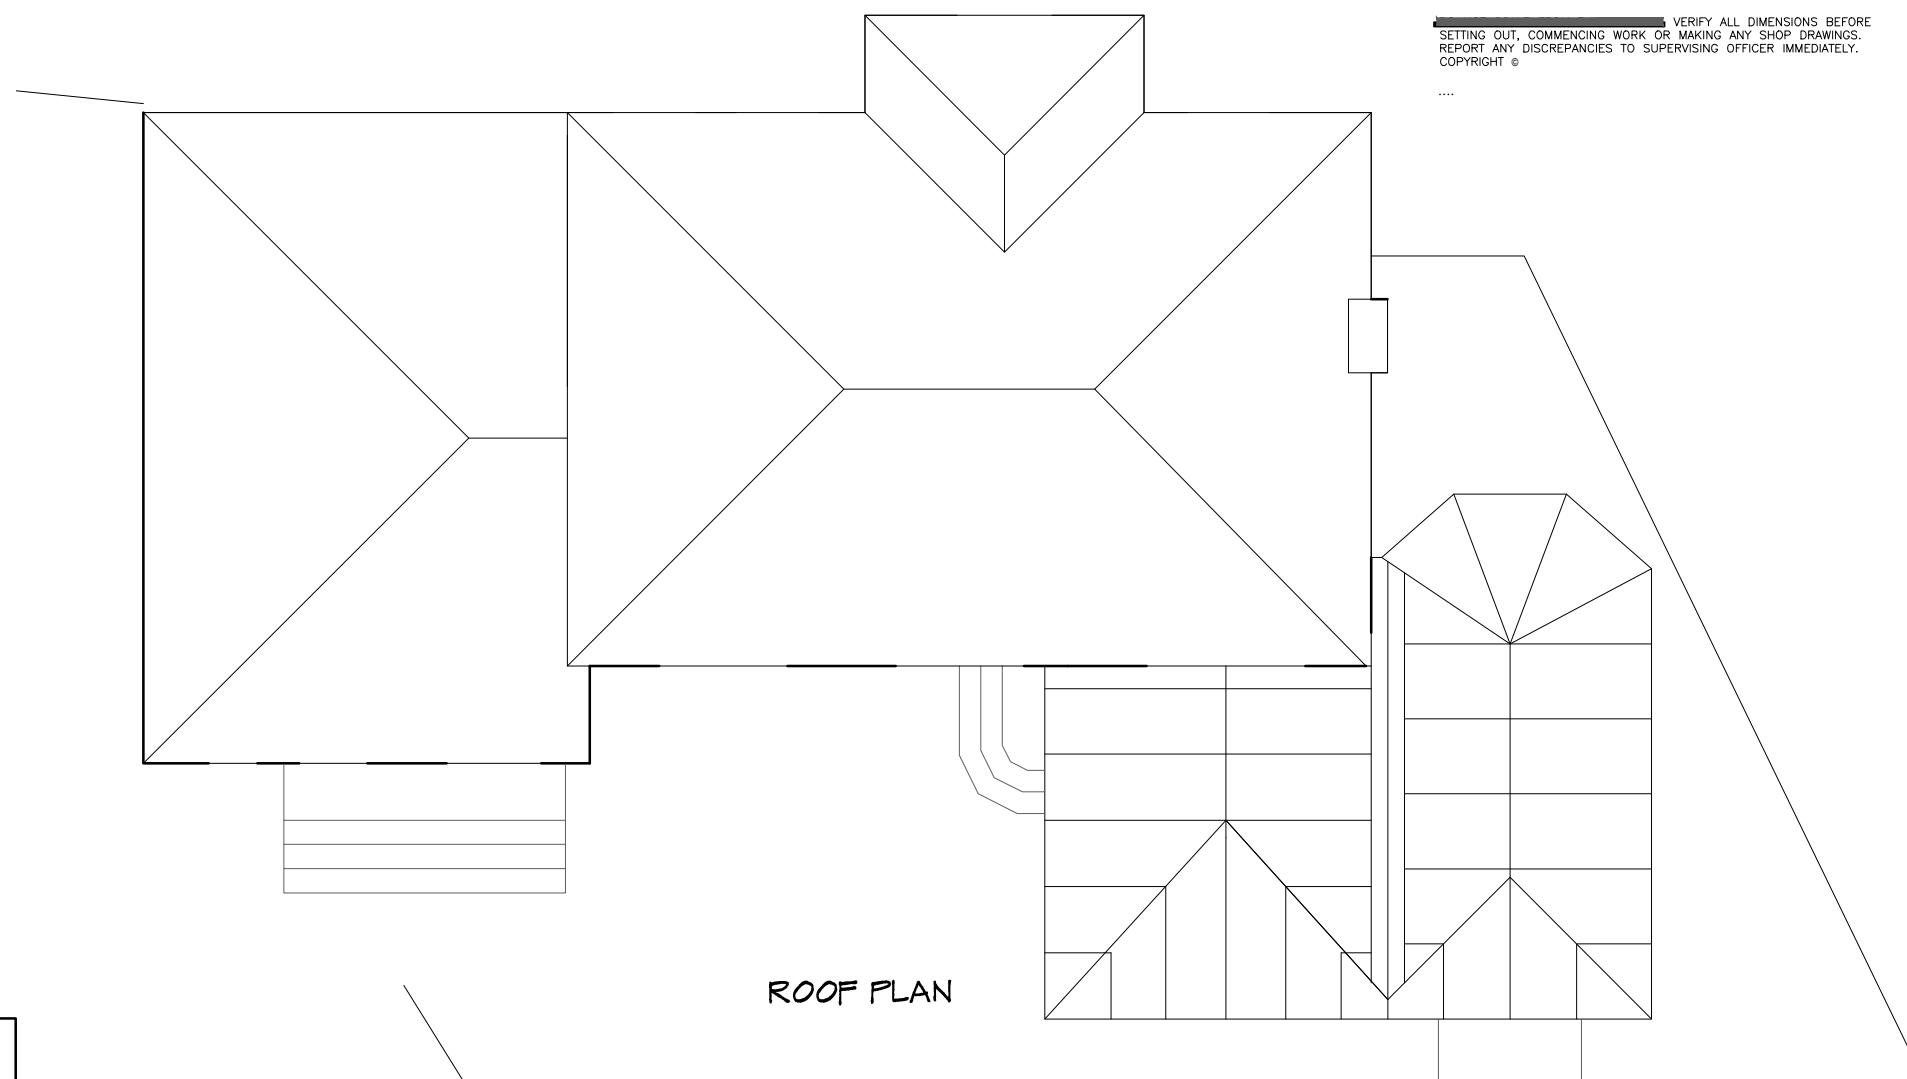

ROOF PLAN

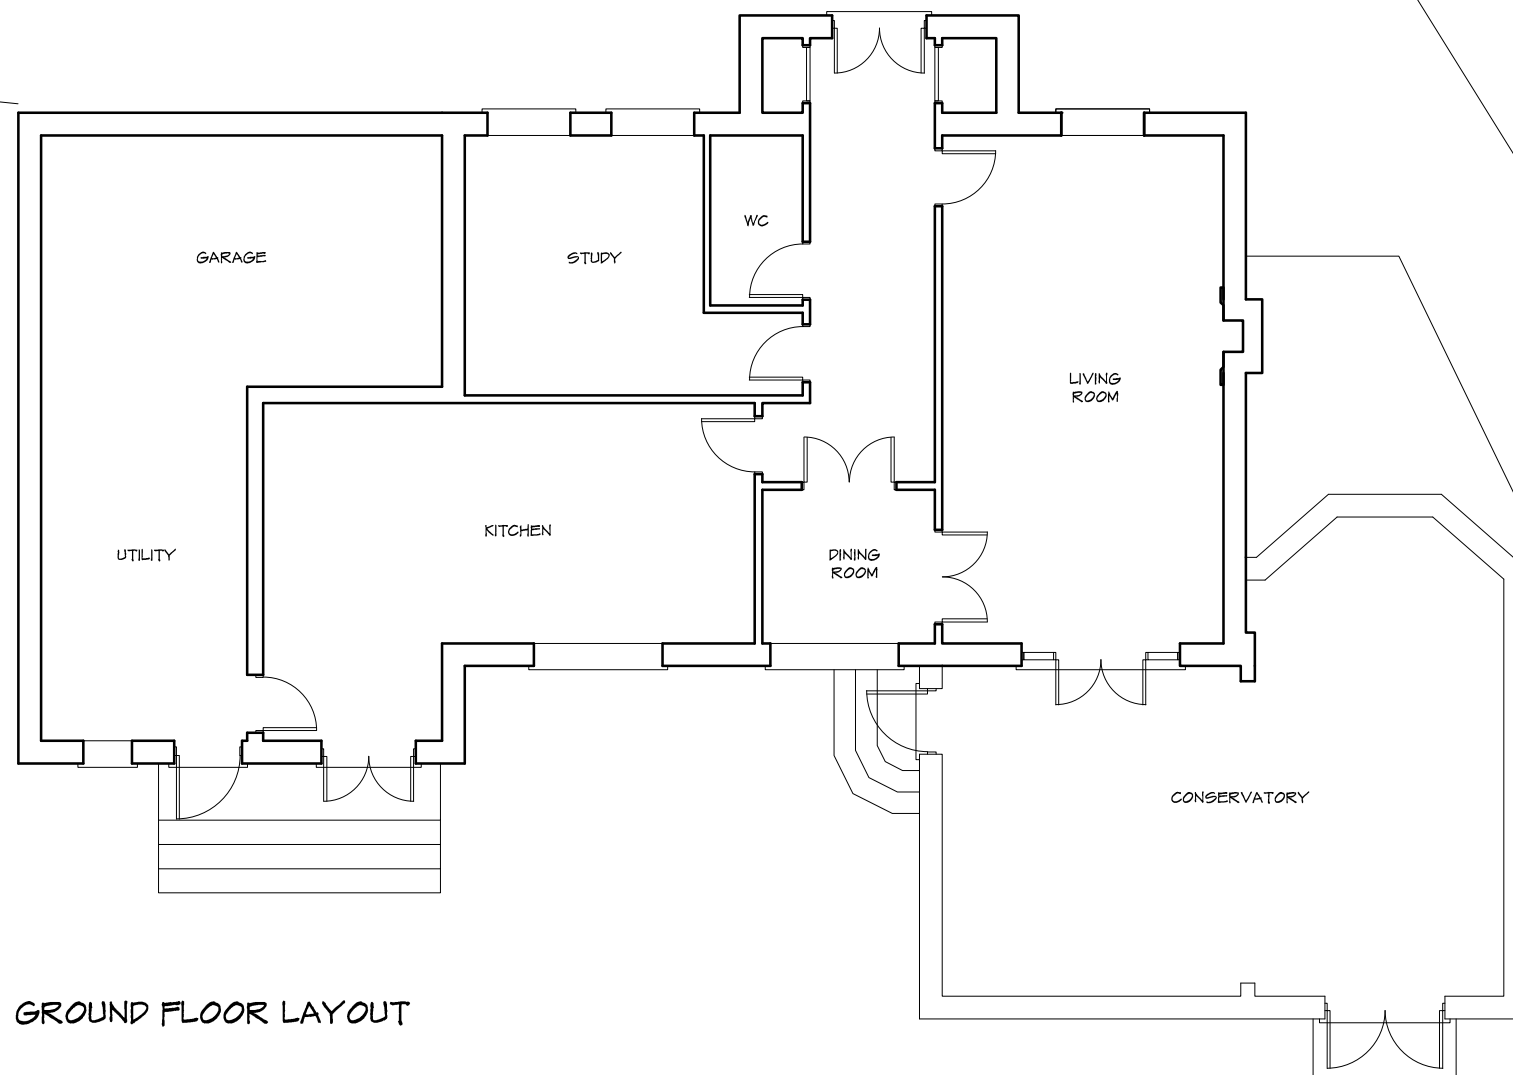


GROUND FLOOR LAYOUT

1:100 scale Bar
This Drawing has been produced for printing onto A3 size paper,



ARCHITECTURE AND
TECHNICAL SERVICES

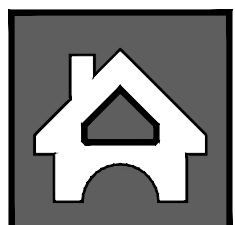

CLIENT **Mr & Mrs Hewlett**

JOB **12 The Rise,
Caversham, Reading**

DRG **EXISTING PLANS**

D//ARCHI
272 London Road
Earley
Reading
RG6 1AJ
0750 779 1187
dnarchitecture@yahoo.com

SCALE 1:100 @ (A3) DRAWN D.NORVAISA DATE OCT 2018

DN77/101 | A

