



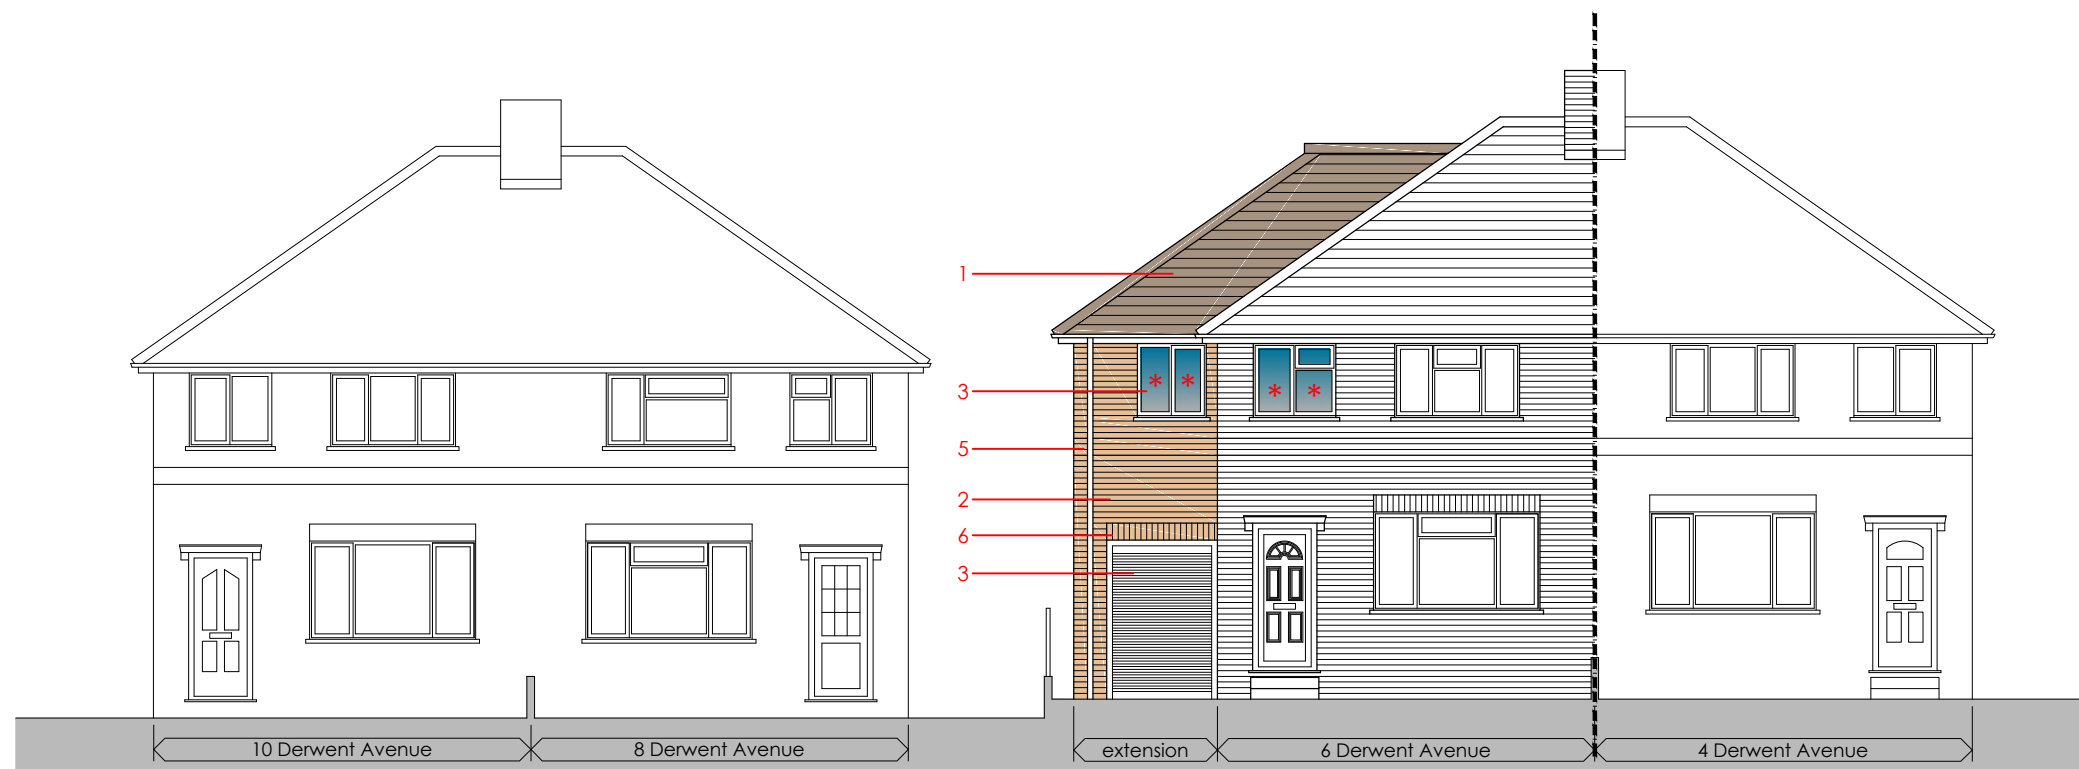


NORTH (FRONT) ELEVATION

MATERIALS KEY

- 1 roof tiles to match existing
- 2 facing brick to match existing
- 3 white uPVC windows & doors to match existing
- 4 fascia, soffit, gutter & downpipes to match existing
- 5 brick banding to match existing
- 6 soldier course to match existing
- 7 rooflight
- 8 folding sliding doors
- * obscure glass to bathrooms

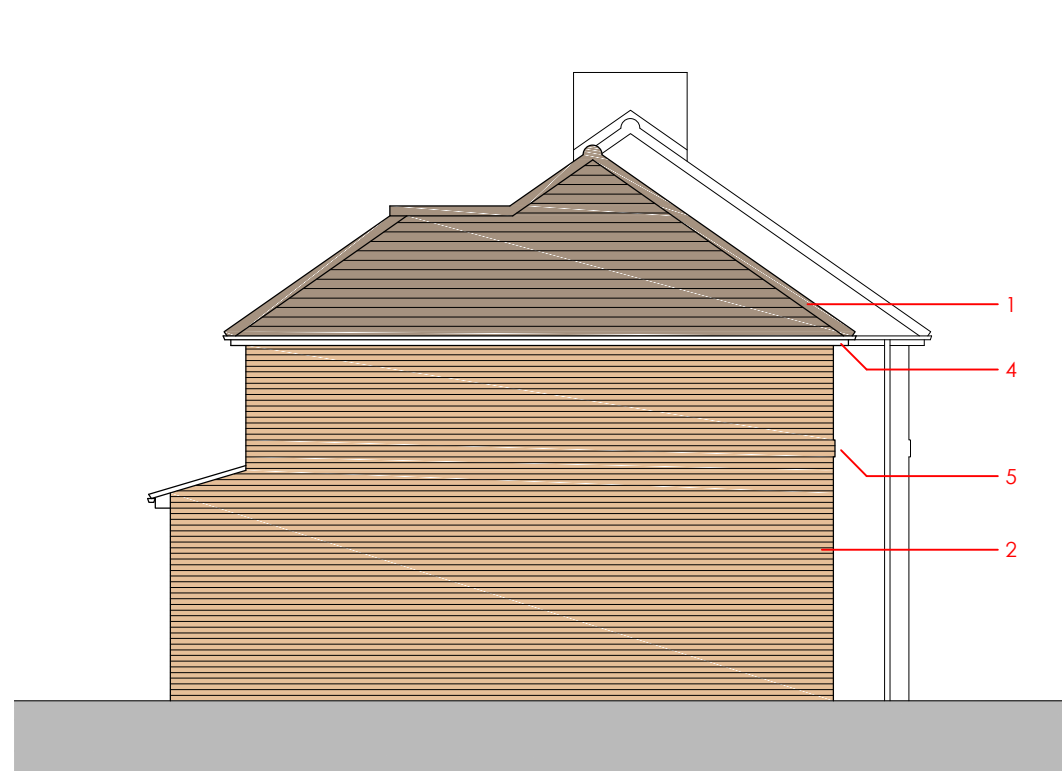

EAST ELEVATION

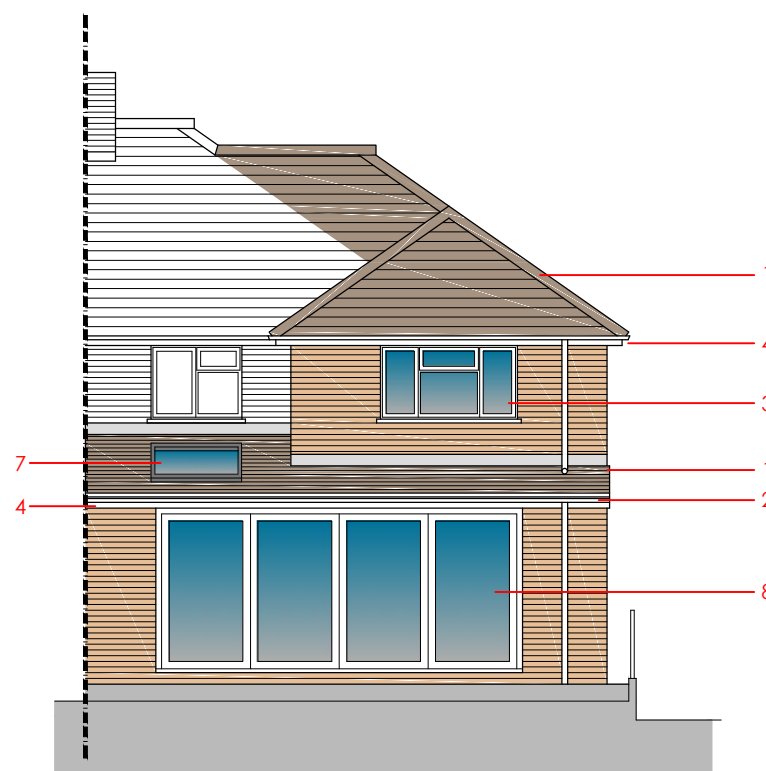

SOUTH (REAR) ELEVATION

B FIRST FLOOR REDUCED AT REAR 20.04.19
A DESIGN REVISED FOLLOWING PLANNING FEEDBACK 29.03.19

Do not scale from this drawing.
Written dimensions only are to be taken from this drawing.
All dimensions are to be checked on site before work is commenced.
Report any errors or omissions to the Architect.
© Paul Jacob

PAUL JACOB
CHARTERED ARCHITECT

113 ACORN AVENUE • COWFOLD • WEST SUSSEX • RH13 8RT
T: 01403 865218 • M: 07788 718446 • E: paul@pauljacob.co.uk

Project: 6 DERWENT AVENUE, TILEHURST
Drawing: PROPOSED ELEVATIONS
Scale: 1:100 @ A3
Date: Jan '19
Drawing No: 164 - 005
Revision: B